




- Legend Soft Landscape**
- Existing - Vegetation
Existing vegetation to be retained where possible and enhanced.
 - Proposed - Trees
 - Proposed - Hedgerows
 - Proposed - Vertical Planting
 - Proposed - Planting Areas
 - Proposed - Native Shrub Planting Areas
 - Proposed - Flowering Grassland Areas
 - Proposed - SuDS Planting
 - Proposed - Lawns
 - Proposed - Reptile Hibernaculum
Indicative location only.
Refer to Project Ecologist's recommendations.

- Notes:**
- All alternatives to proposed materials to be fit for purpose, of equal quality and subject to Landscape Architect's approval.
 - For detailed soft landscape scheme proposals refer to LLD2859-LAN-DWG-200 - Detailed Planting Plan Series, LLD2859-LAN-SCH-002 - Detailed Planting Schedule and Specification and LLD2859-LAN-SPE-001 - Soft Landscape Specification.

- Legend Hard Landscape**
- Site Boundary
 - Proposed - F2 - F3 Fences & Walls
For typology refer to Architect's layout
 - Proposed - PV1 Access Road
Type: Trafficable Asphalt
Refer to Engineer's specification.
 - Proposed - PV2 Drives
Type: Permeable block paving
Product: Aquasett Permeable Block Paving by Forterra
Size: 200x100x80 mm
Colour: Vendage
Laying pattern: Stretcher
 - Proposed - PV3 Car Park Paving
Type: Permeable block paving
Product: Aquasett Permeable Block Paving by Forterra
Size: 200x100x80 mm
Colour: Charcoal with edging course in Natural
Laying pattern: Herring Bone
 - Proposed - PV4 Footway Surface
Type: Pedestrian Asphalt
Refer to Engineer's specification.
 - Proposed - PV5 Patio Paving
Type: Flag paving
Product: Bronte by Brett
Size: Assorted; 600x600; 600x450x 450x450; 600x300; 300x300; 32 mm depth
Colour: Weathered Buff; riven-style finish
 - Proposed - PV6 Grass Paving
Product: Grassguard ermeable paving by Marshalls
Size: 500x300x100 mm;
 - Proposed - PV7 POS Path Surface
Type: Self-binding aggregate surface
Colour: Buff
 - Proposed - PV8 Impact Absorbing Surface
Type: Recycled rubber mulch
Colour: Brown and green mix

- Picnic tables
- Access footpath
Proposed material:
Self-binding gravel.
- Ramped path to challenge the mounds and enable play at height for physically impaired children.
- Scramble Net feature
Proposed product: 'Scramble Net' by Jupiter Play.
- Sandpit with natural features and access for wheelchair.
- Timber bridge among small trees.
- Landform with sections of tree trunk as seating.
- Play Panels
Exemplar product: 'Tic Tac Toe' by Jupiter Play.
- Seating for carers.
- Climbing dome
Proposed product: 'Crumb Net' by Kopman.
- Balance feature
Long tree trunks as climbing and balancing play feature.
- Parallel bars calisthenics equipment.
- Proposed flowering grassland managed to benefit wildlife, including reptiles.
- Pull-up bars calisthenics equipment.

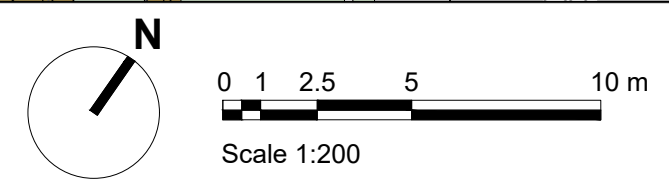


Hard and Soft Landscape General Arrangement

Grange Road, Netley, Hampshire

PLANNING ISSUE

Rev	Description	Date	Initials
01	Planning Issue	23.08.23	AS
00	Planning Issue	15.02.23	AS

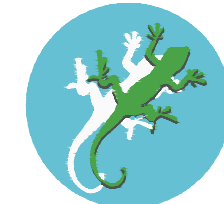 **LIZARD**
Landscape Design and Ecology
The Old Bank, 34 South Street, Tarring, Worthing, West Sussex, BN14 7LH
T. 01903 216033 E. lizardlandscape@btconnect.com W. lizardlandscape.co.uk

Client Stratland Estates Project Title and Location Grange Road Netley, Hampshire			
Drawing Title Hard and Soft Landscape General Arrangement Drawing 1 of 4			
Scale 1:200@A1	Drawn AS	Approved KM	Date 15.02.2023
Drawing No LLD2859-LAN-DWG-103			Revision 01