


Rev:	Date:	Amendment:

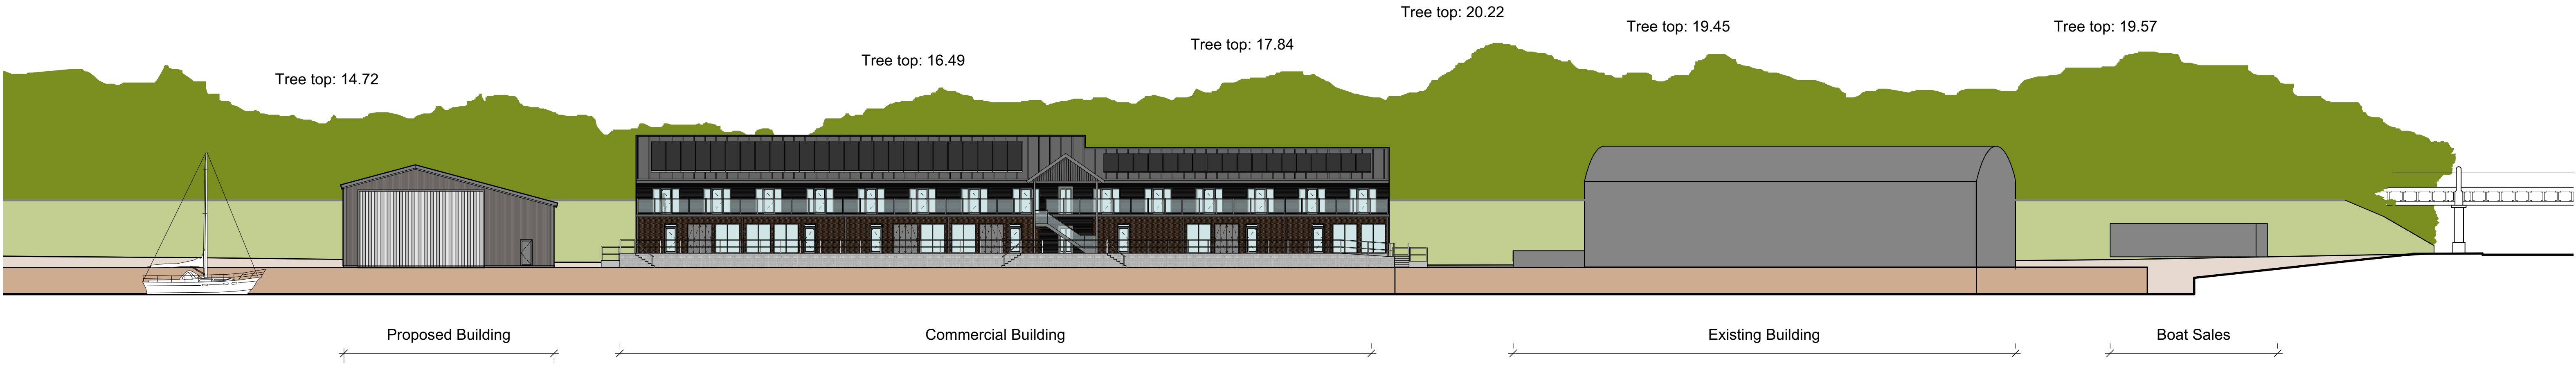

SITE SECTION/ELEVATION: as proposed
1:250