




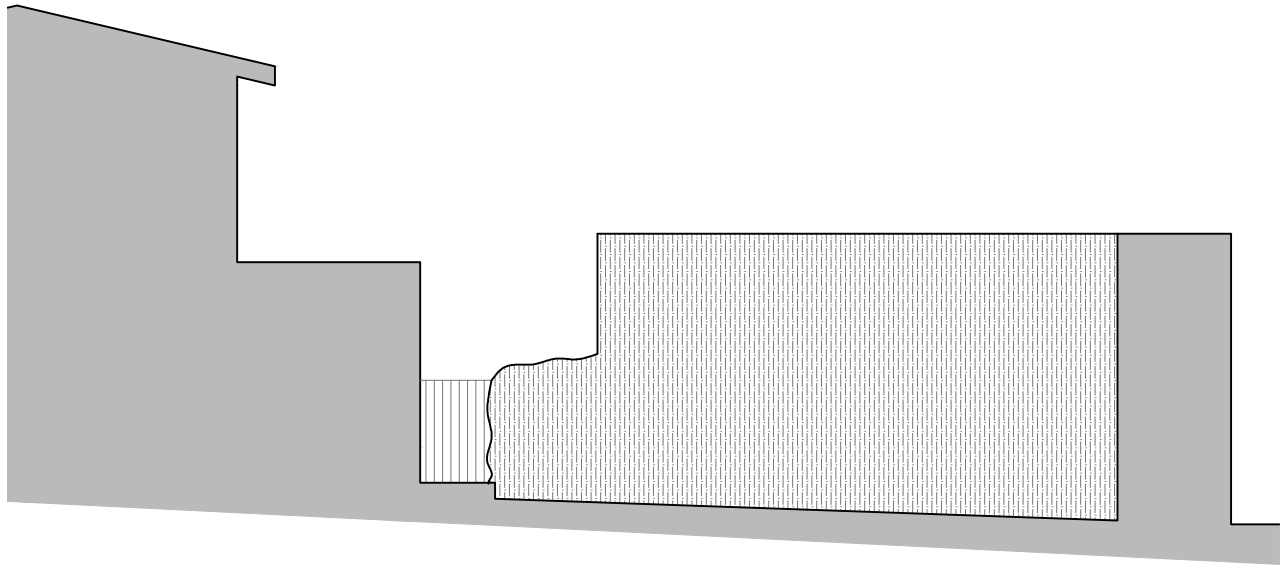

Site Section A-A scale 1:100

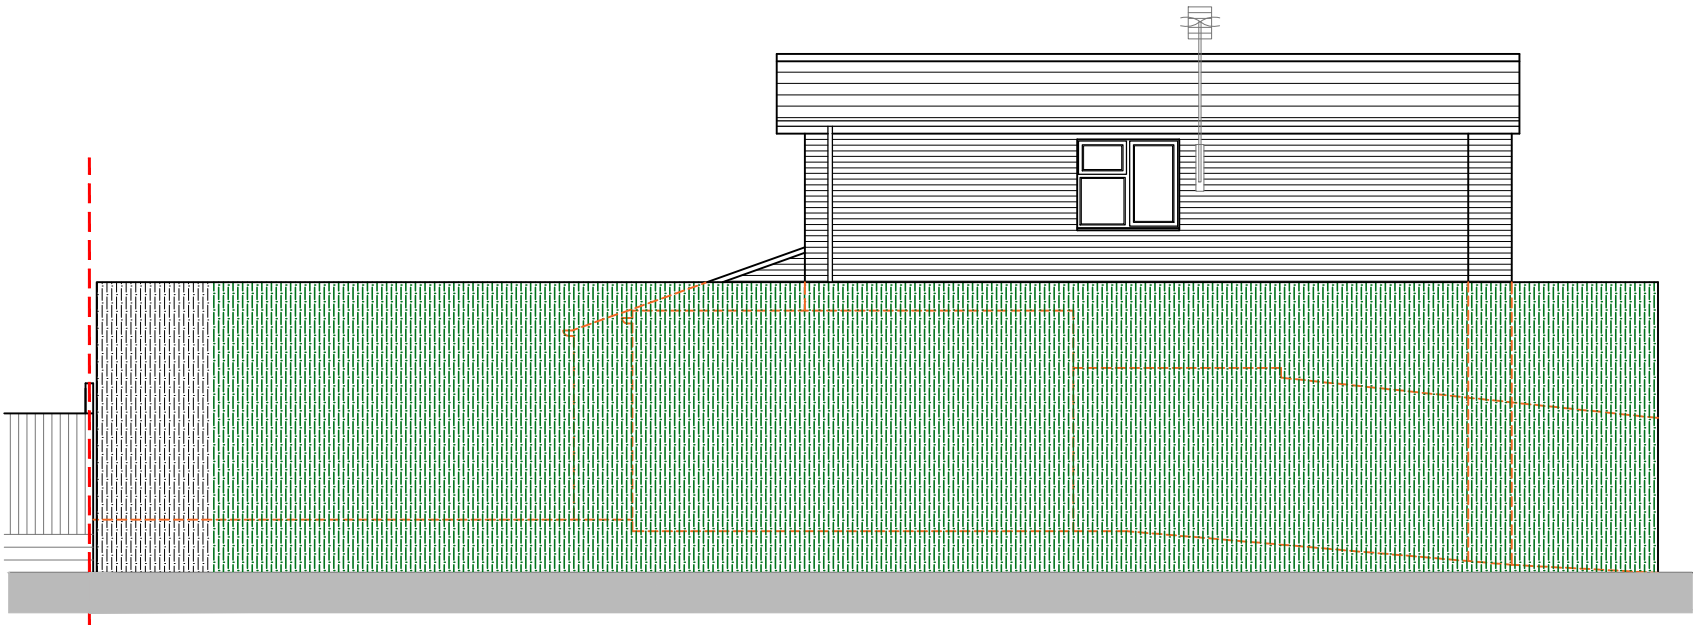



South (Side) Elevation scale 1:100

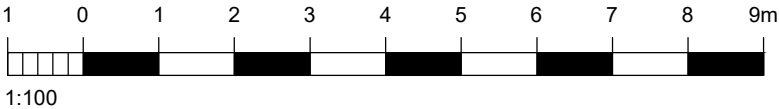


Ordnance Survey, (c) Crown Copyright 2023.
All rights reserved. Licence number 100022432



Location plan scale 1:1250

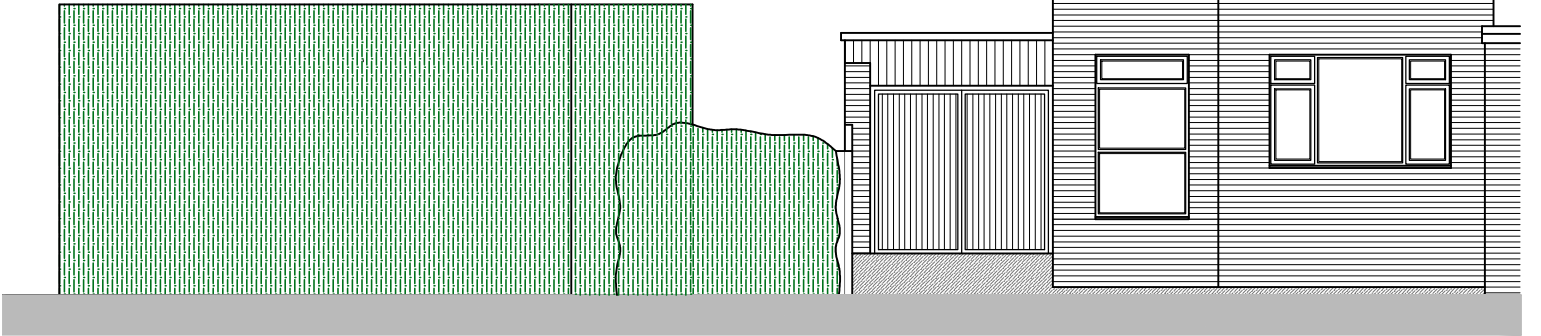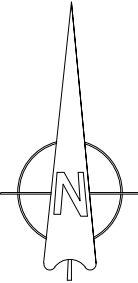

East (Front) Elevation scale 1:100

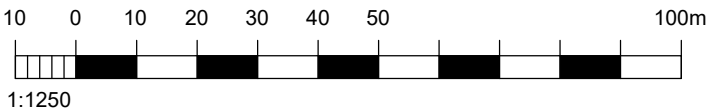

For MRS CAMPBELL	Title EXISTING PLANS & ELEVATIONS				Office Tel: 01243 933732	 JB ARCHITECTURE
Project PERIMETER FENCE AT 46 DEAN ROAD, FAIR OAK, SO50 7JE	Date AUG 2023	Drawn LL	Scale 1:1250, 1:100 @ A3	Checked -	Email: admin@jb-architecturedesign.com	
	Job Number PL.735.23	Drawing Number -01		Revision -	Web: www.jb-architecturedesign.com	

