


Shed @ The Vicarage, SO31 8BW, 1:500

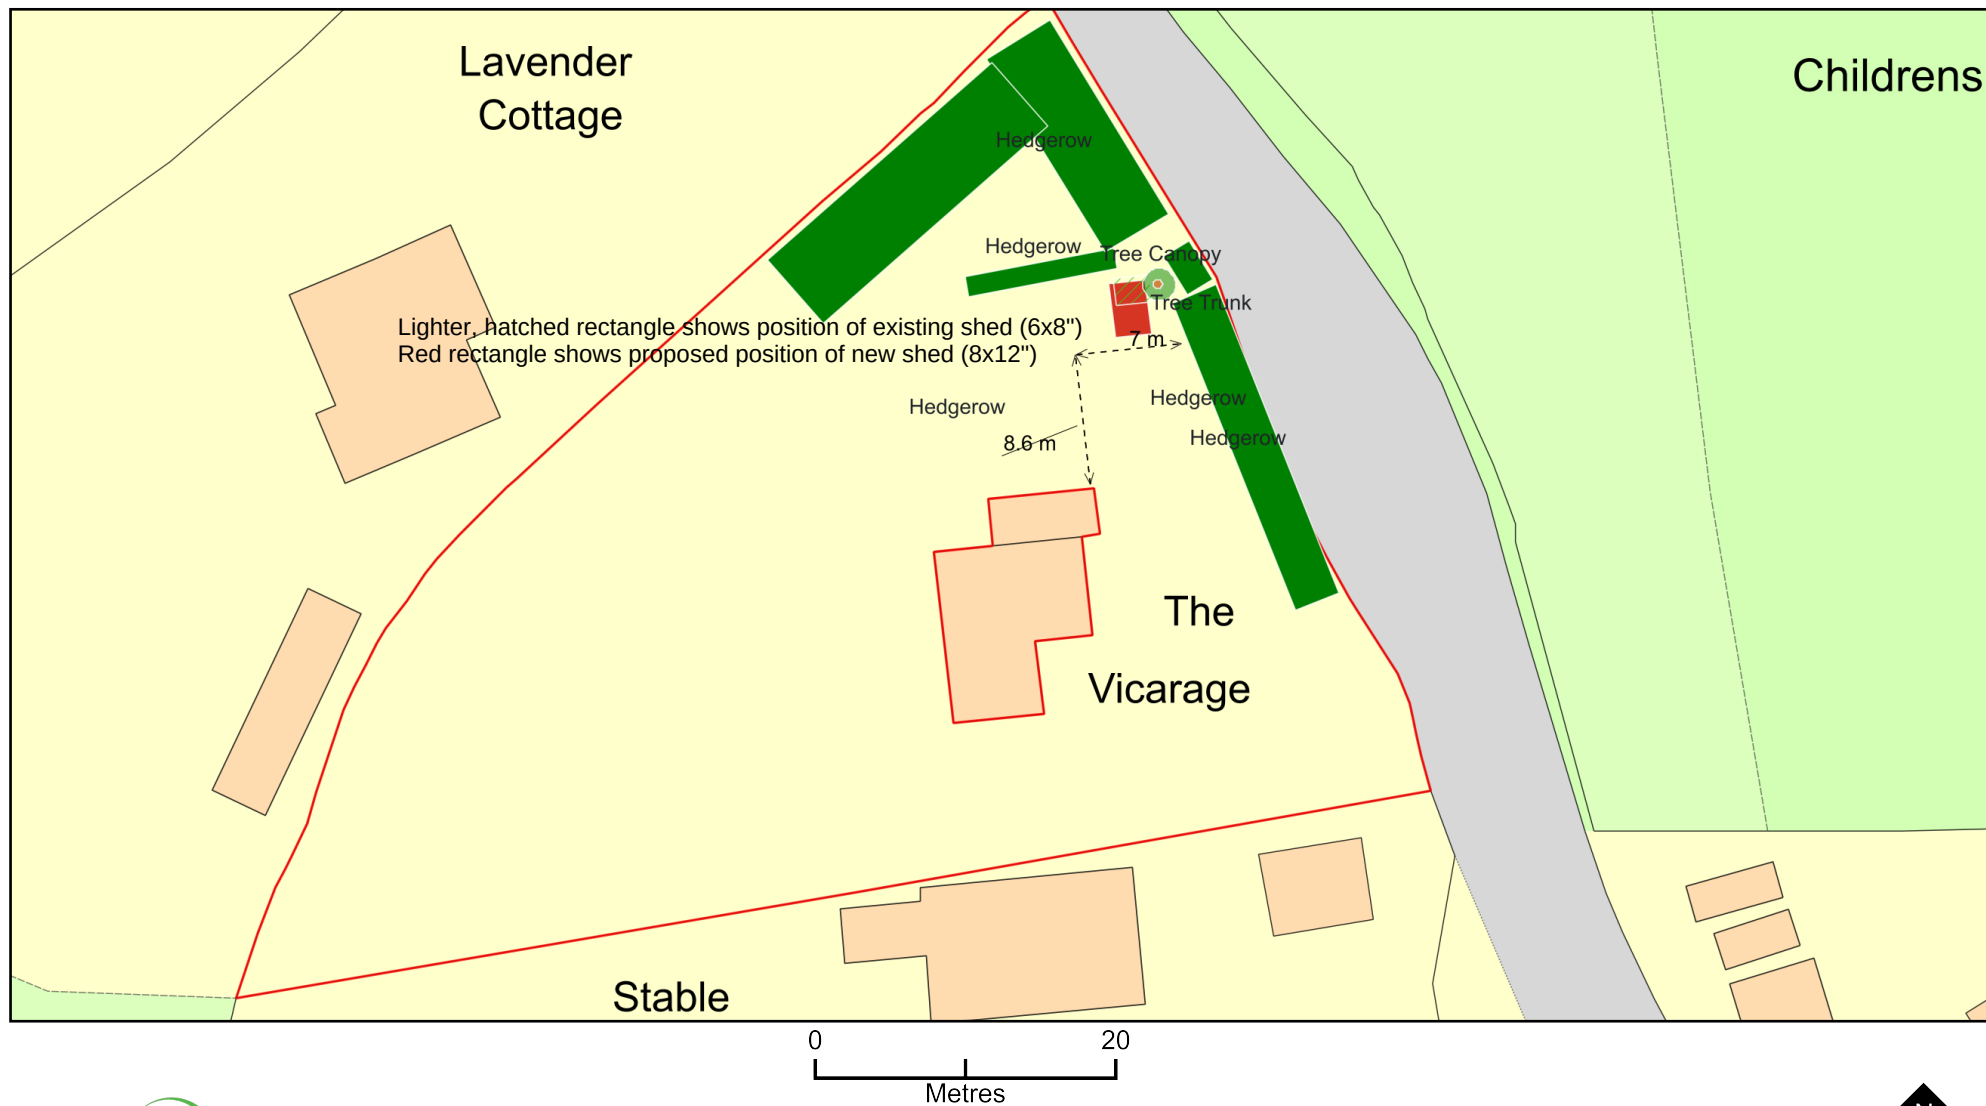

Plan Produced for: Rev John Pawson

Date Produced: 31 May 2023

Plan Reference Number: TQRQM23151193901514

Scale: 1:500 @ A4

© Crown copyright and database rights 2023 OS 100042766