




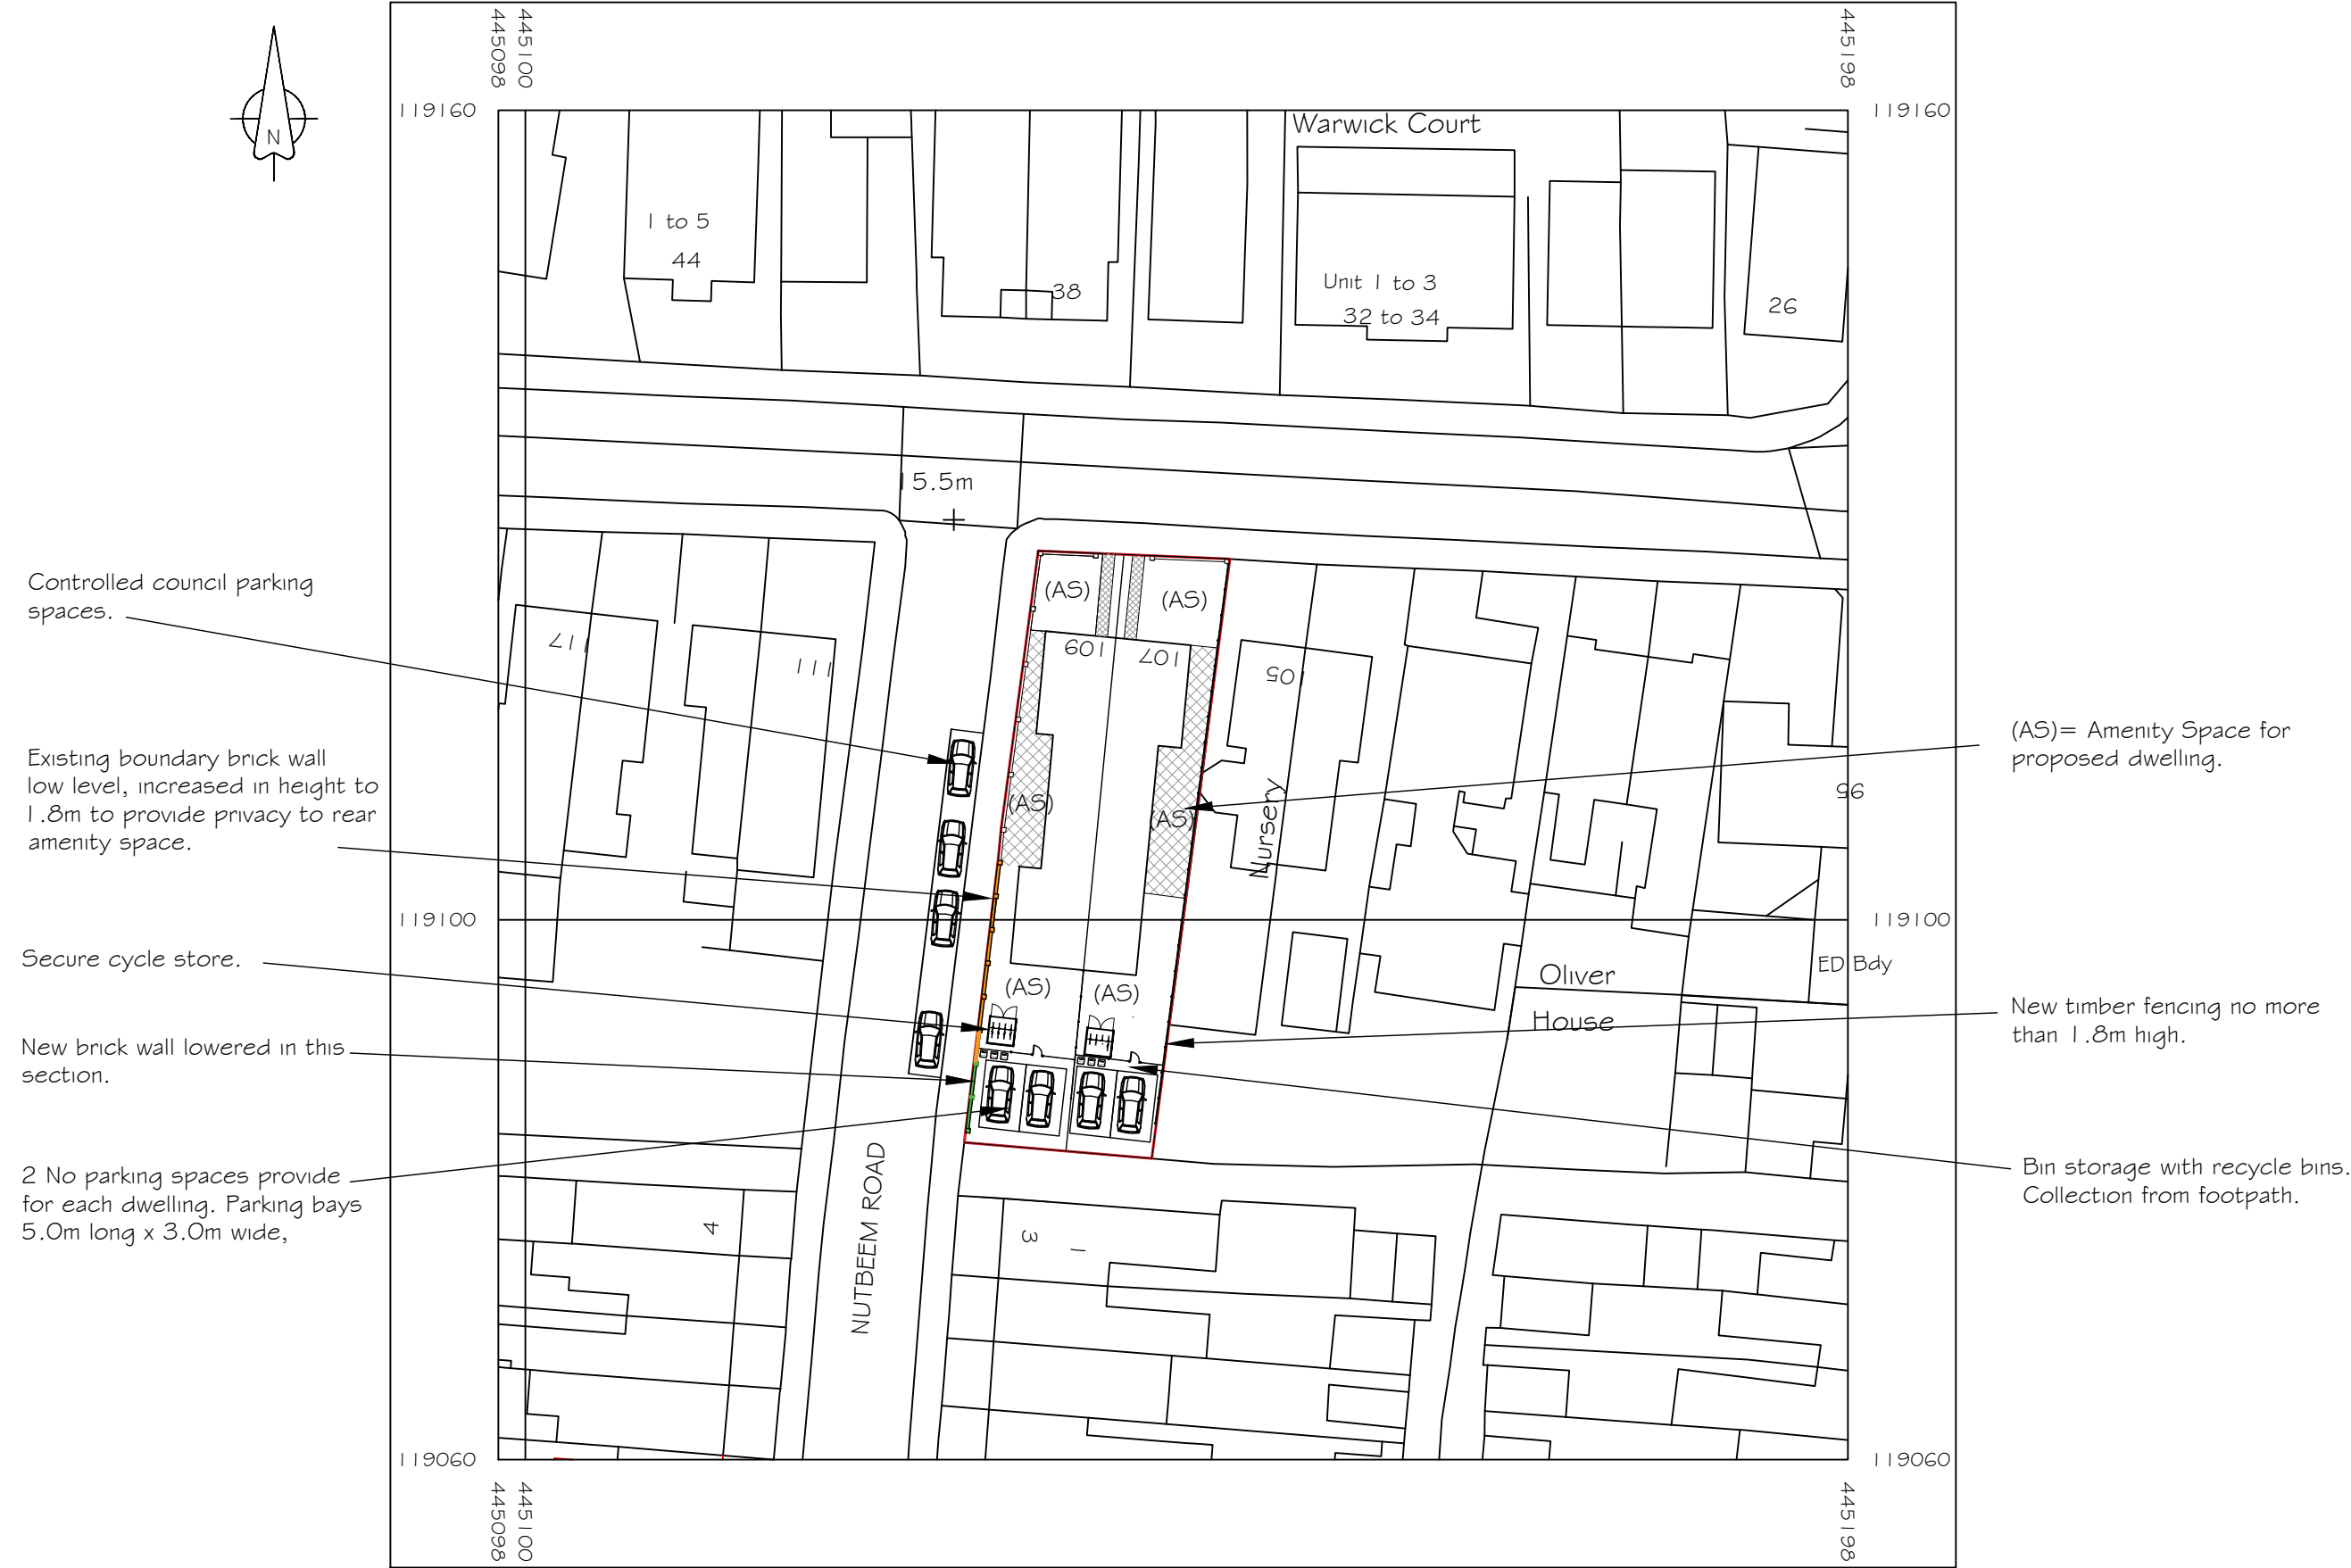

Proposed Block Plan
1:500

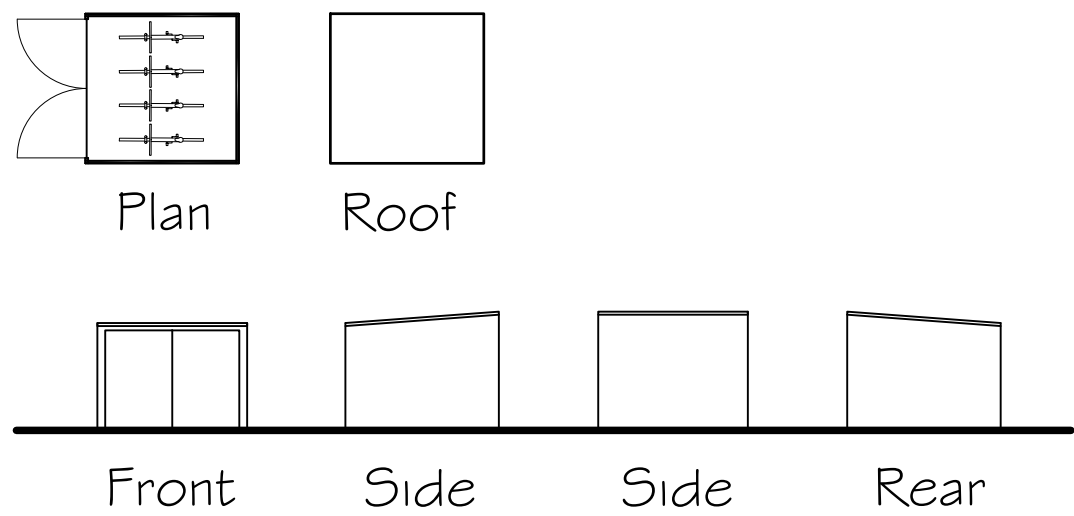

Proposed Metal Bike Store 369
www.summergardenbuildings.co.uk

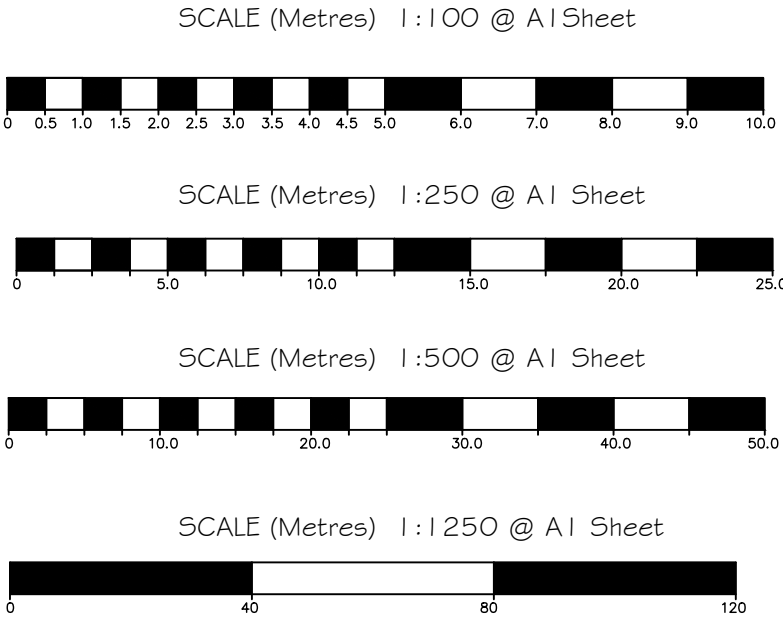

Drawing Notes:

The copyright of this drawing belongs solely with BPS Design Consultants Ltd, it should not be copied or reproduced without their written consent.

Written dimensions to take precedent over scaling the drawing however all dimensions to be checked and verified on site prior to commencing works. The Contractor shall take all responsibility for setting out. Any discrepancies should be clarified prior to proceeding with work.

All workmanship and materials shall comply with BS 8000 Parts 1 - 15.

Issued for
Planning Approval

Rev A - Parking amended and
boundary wall added.
29/08/2023

BPS Design Consultants Ltd
Architectural Services and Structural Engineers

Seafields, Dodwell Lane, Bursledon, Southampton, SO31 1DJ

Tel: 023 8040 4017

robert@bpsdesign.co.uk colin@bpsdesign.co.uk
Mobile: 07915 604 293 Mobile: 07886 855 697

www.bpsdesign.co.uk

Project:		107/109 Leigh Road Eastleigh Hampshire SO50 9DR	
Client:		Mr Lewis Bowers	
Dwg Title: Proposed Elevations and Plans			
Dwg No:	PL/03	Revision:	A
Date:	June 2023	By:	LN
		Scale:	As Shown

The Copyright of this drawing belongs solely to BPS Design Consultants Ltd. It should not be copied or reproduced without consent from BPS Design Consultants Ltd. Original drawing at A1 size.