


DWA NO. EAST/23/1

FIRST FRIENDS DAY NURSERY
GRANTHAM RD, EASTLEIGH
PROPOSED PORTABLE BUILDING
APR 2023 - 1:1250
SITE LOCATION PLAN

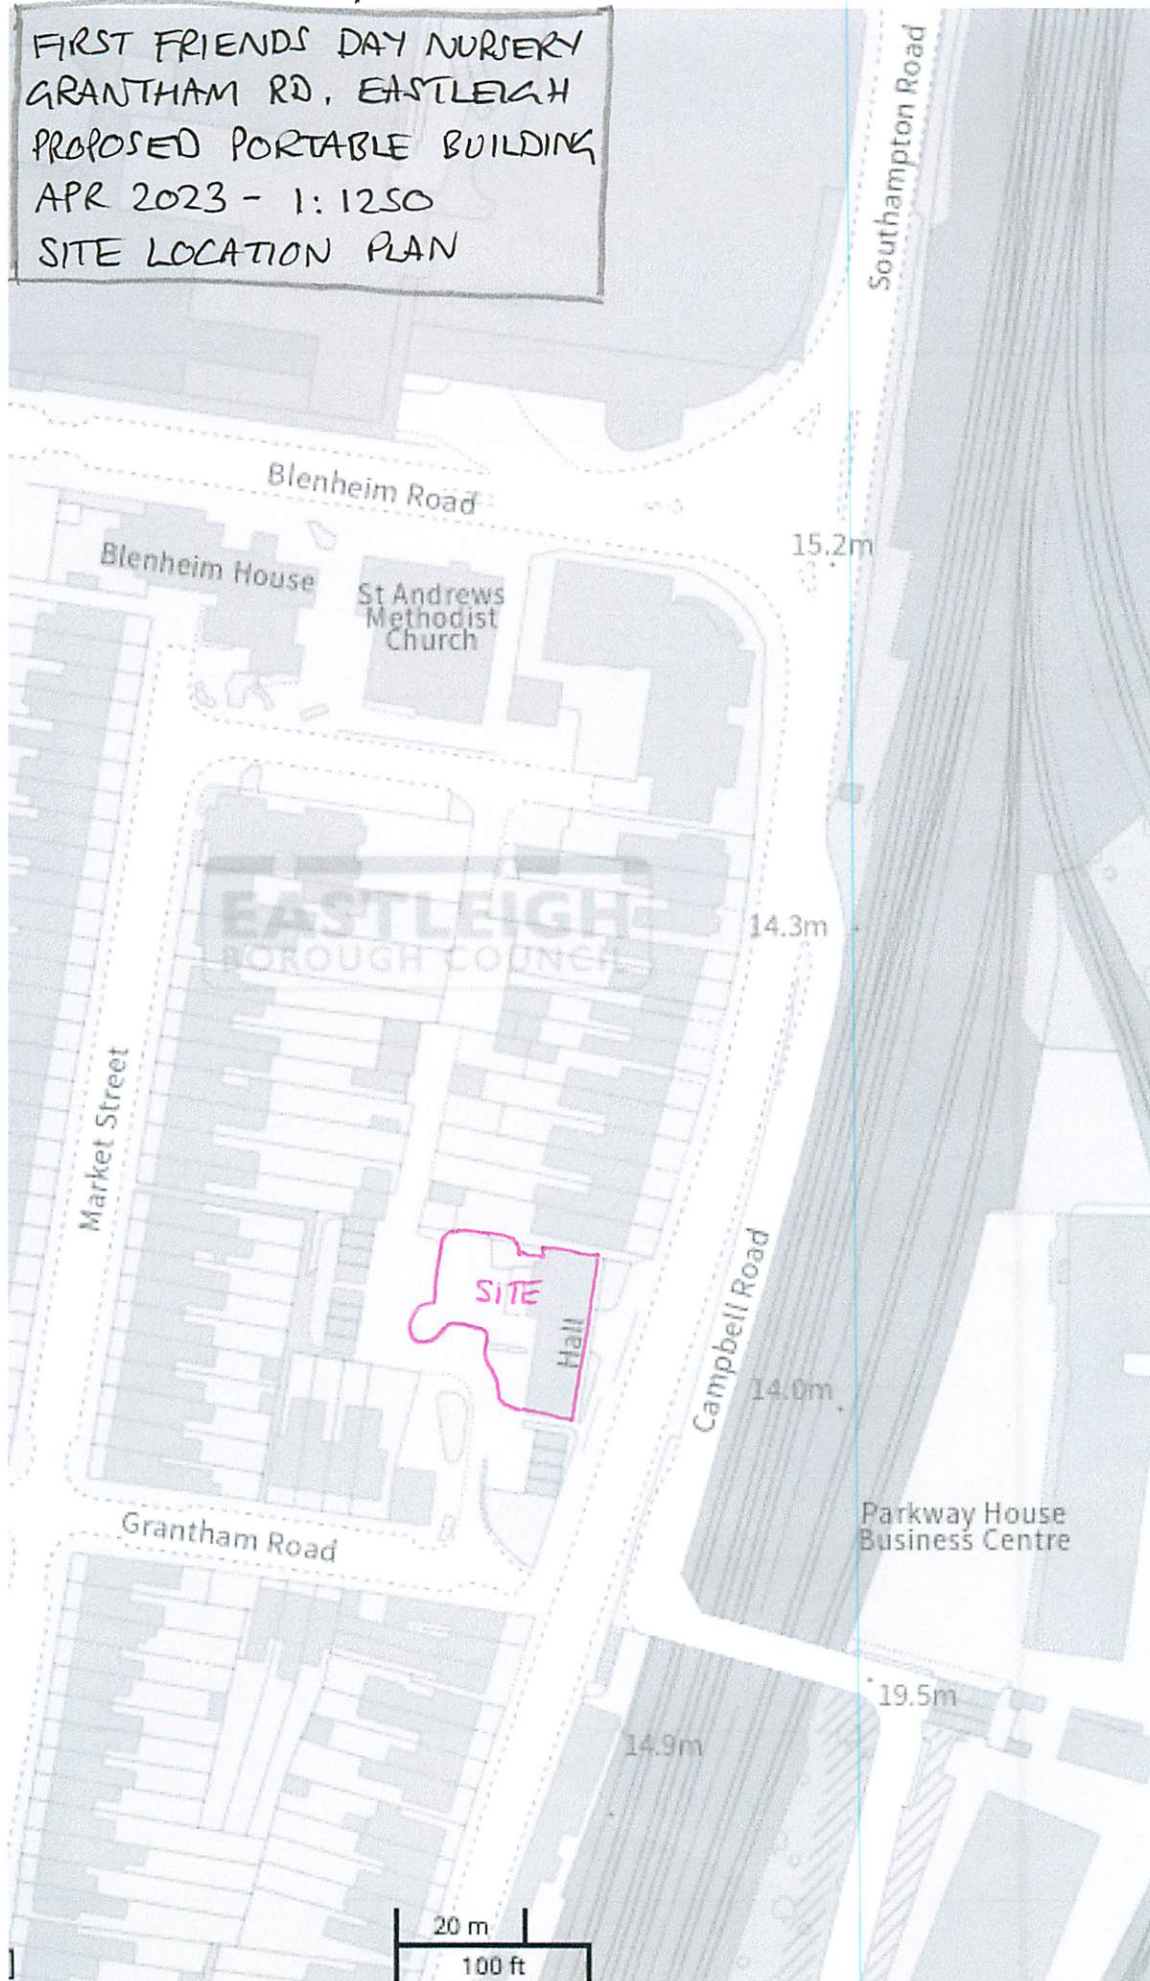

1:1250