




**MATERIALS
KEY:**

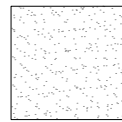

: WHITE RENDER

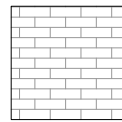

: FACING BRICKWORK

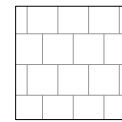


: SLATE




: POWDER COATED ALUMINIUM





EAST ELEVATION | PROPOSED

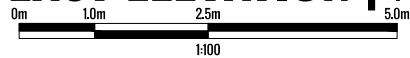

NORTH ELEVATION | PROPOSED

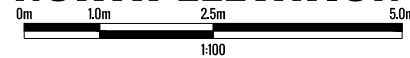

WEST ELEVATION | PROPOSED

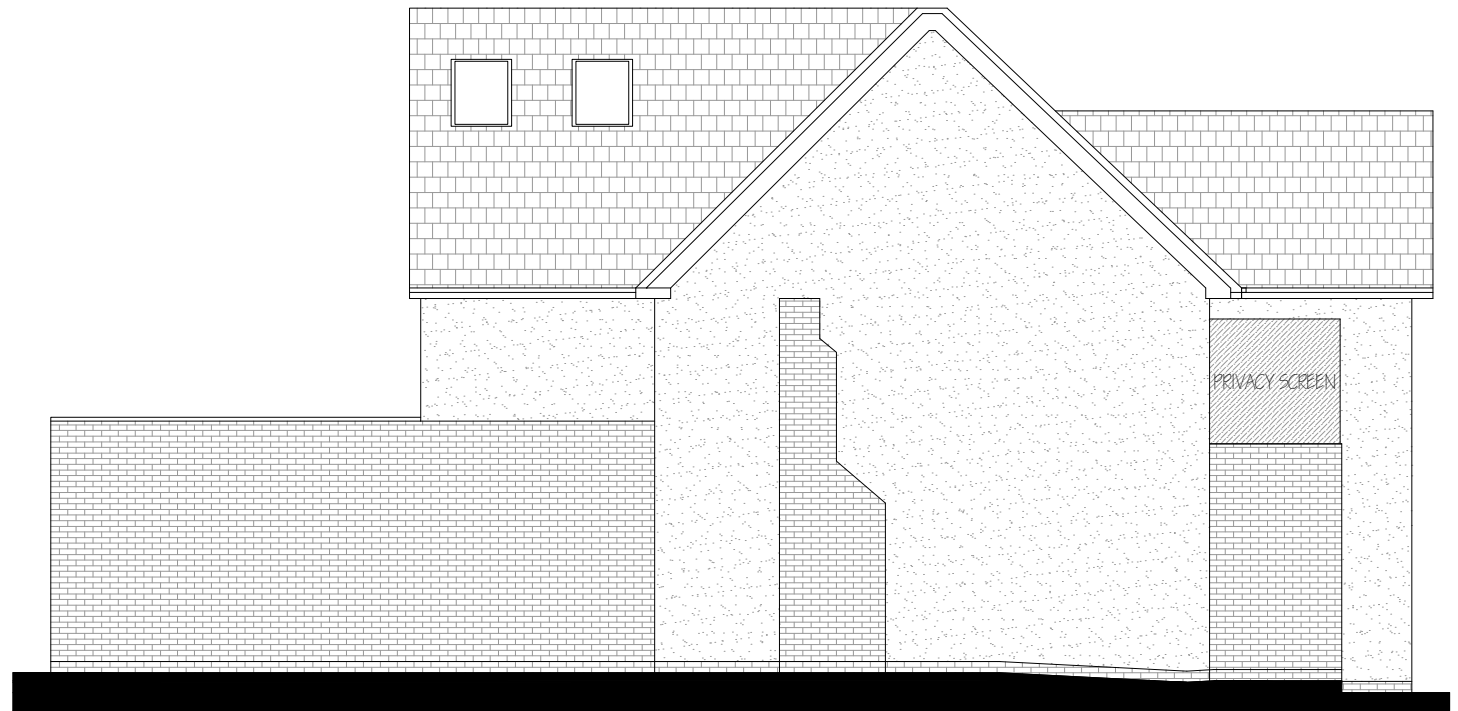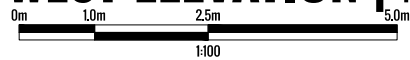

SOUTH ELEVATION | PROPOSED

