


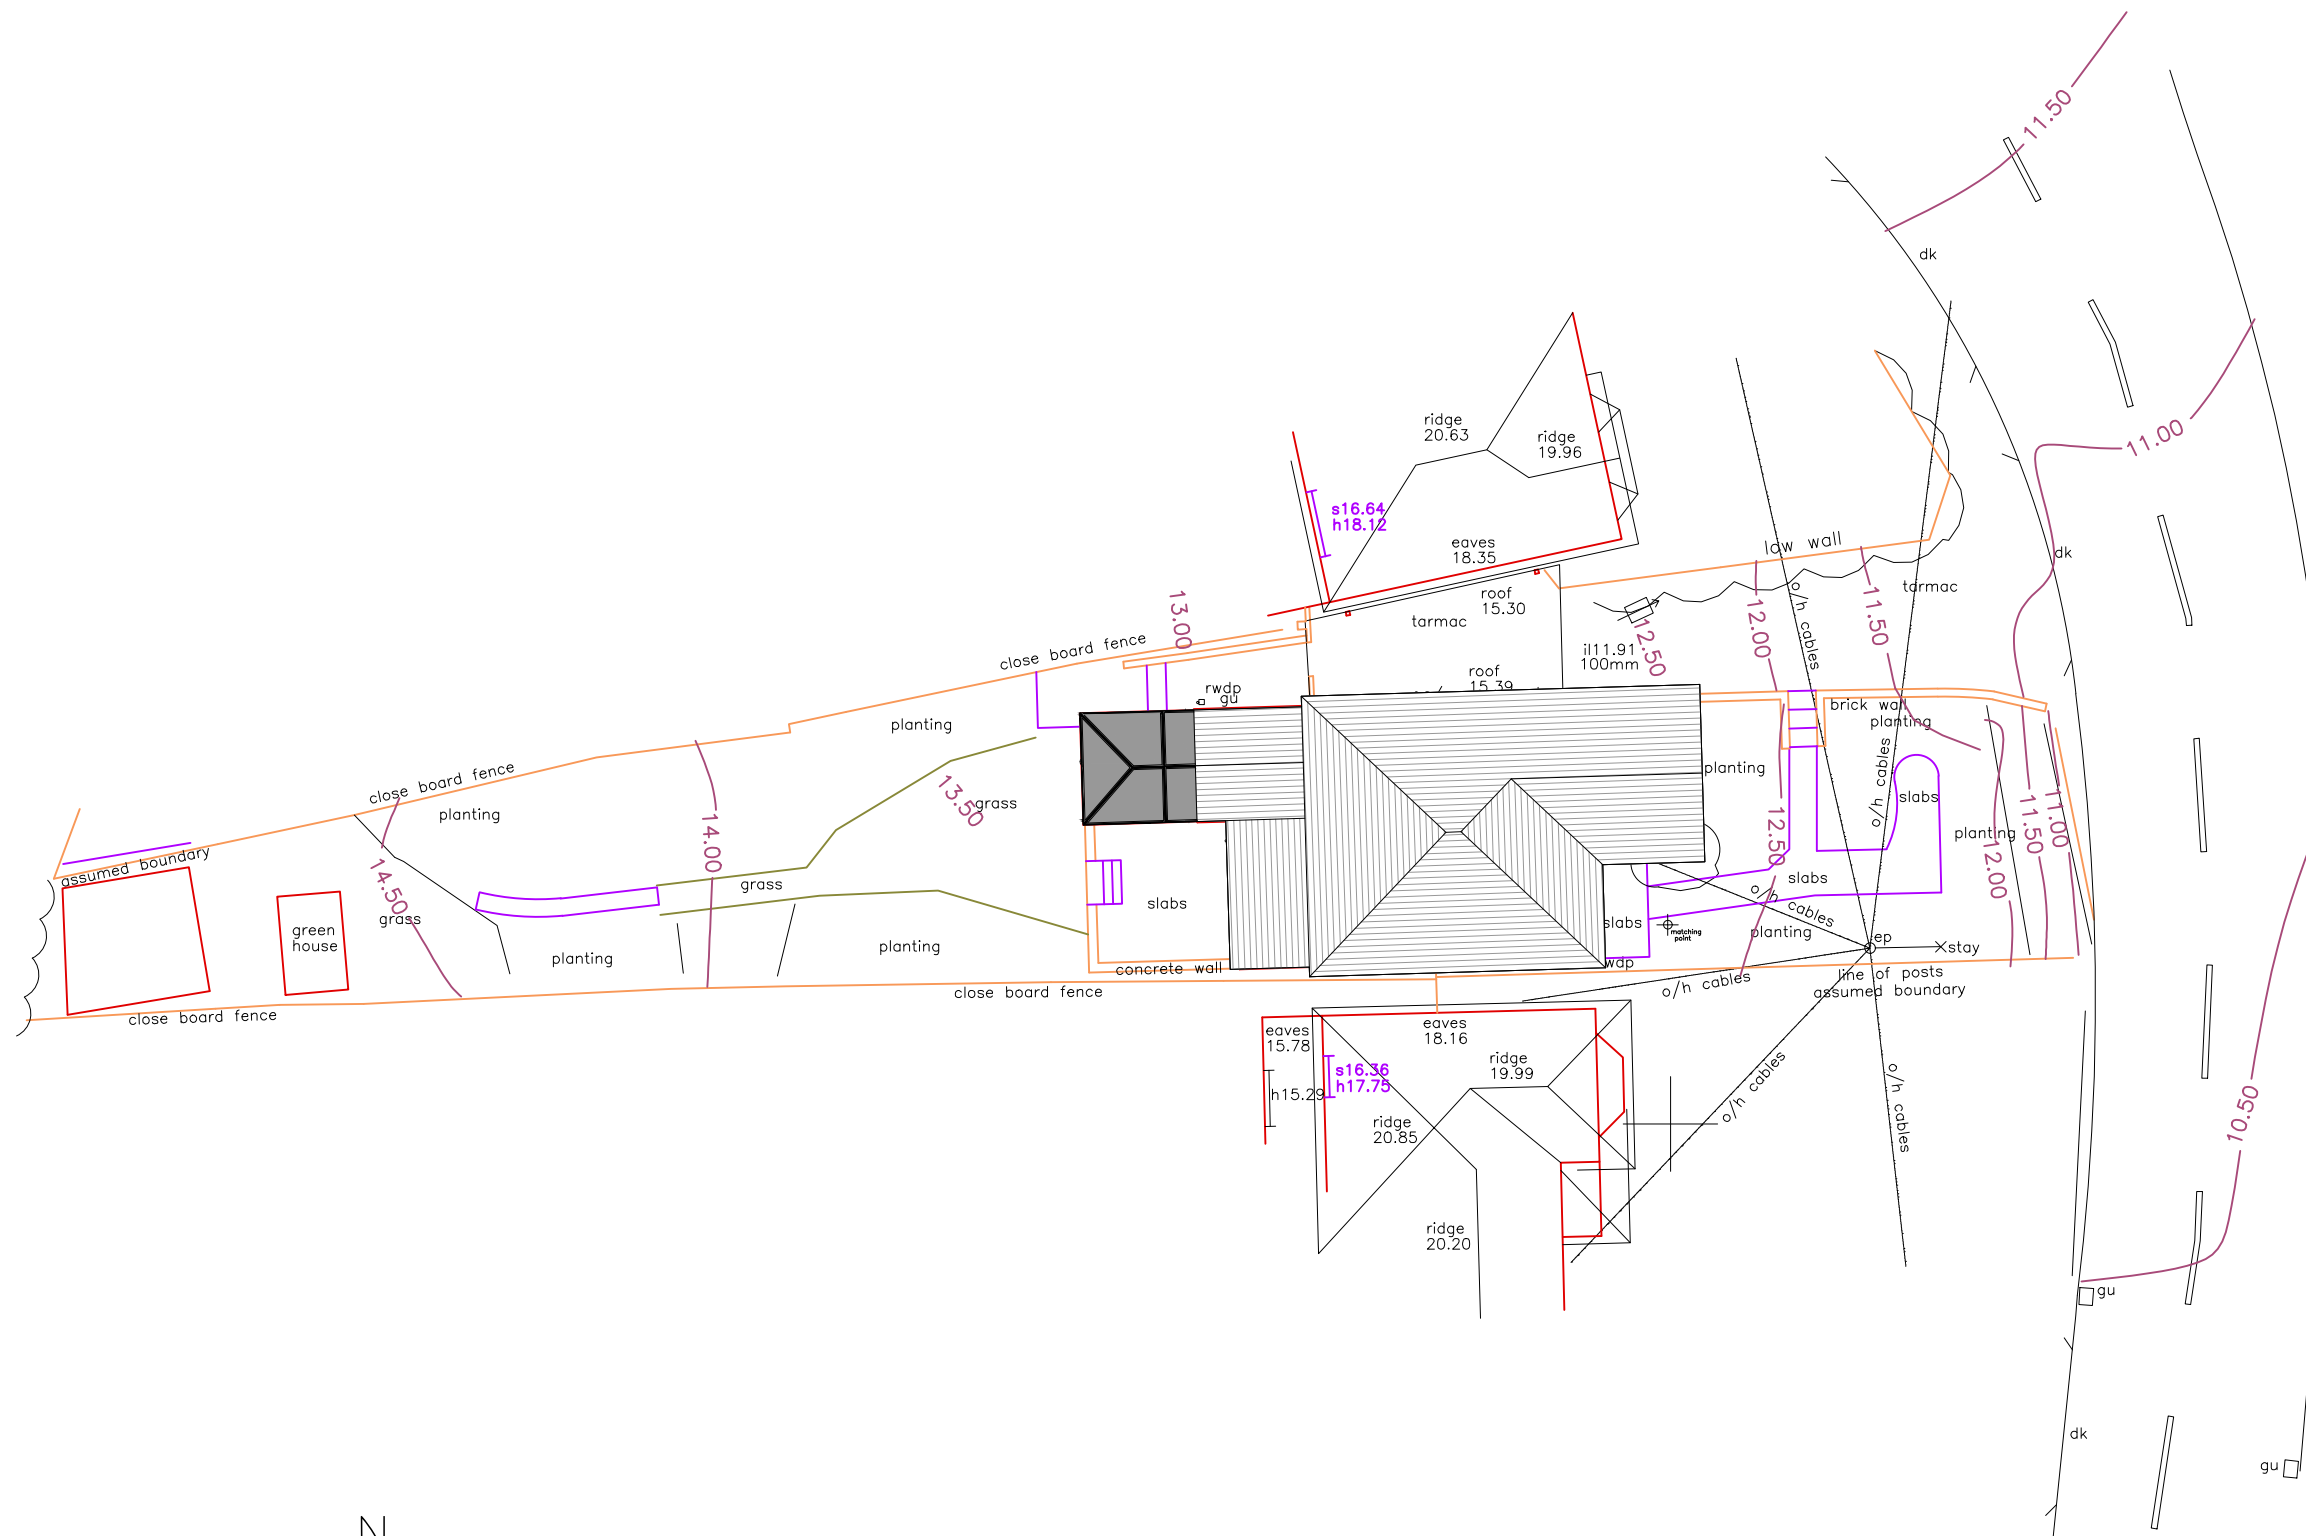

SITE PLAN | EXISTING

0m 2.0m 5.0m 10.0m
1:200

