


Hamblewell
Church Lane
Bursledon
Location Plan
Scale 1:1250 @ A4

Drawing No.
JR01-900-1st

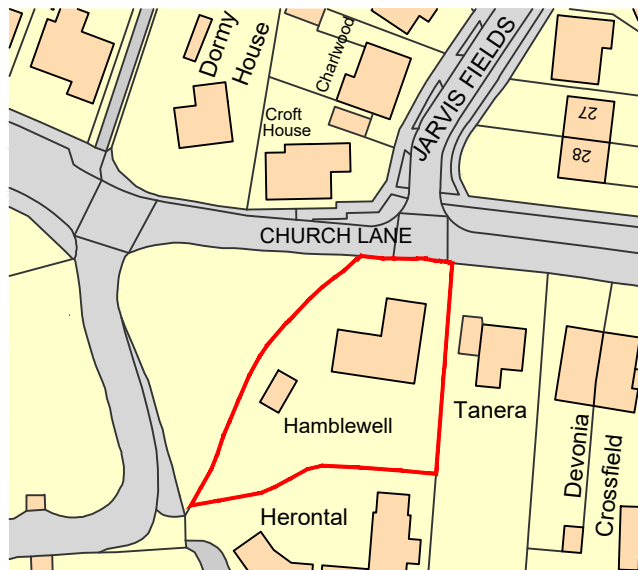

Ordnance Survey, (c) Crown Copyright 2023. All rights reserved. Licence number 100022432

Land Registry Plan
Scale - 1:1250



0m 5 10 20 30 40 50m
Scale 1:1250