




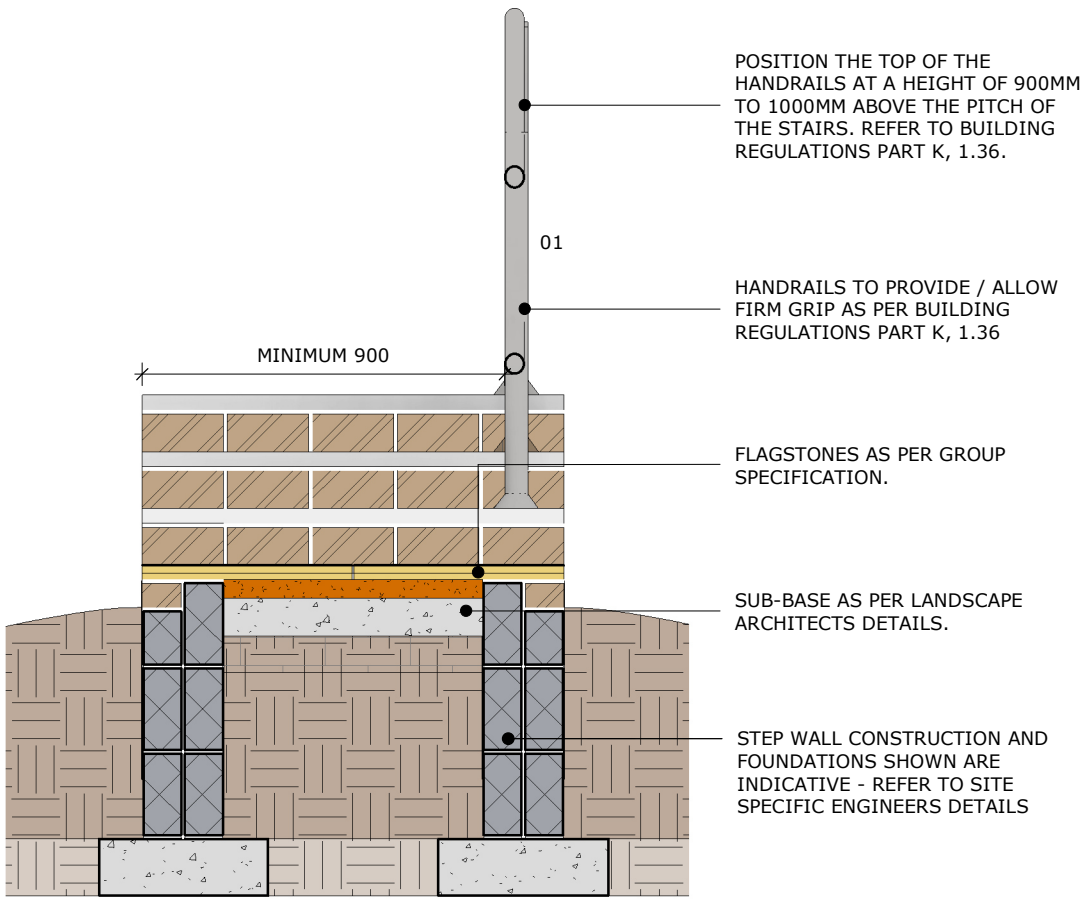

SINGLE HANDRAIL STAIR SECTION
1 : 20

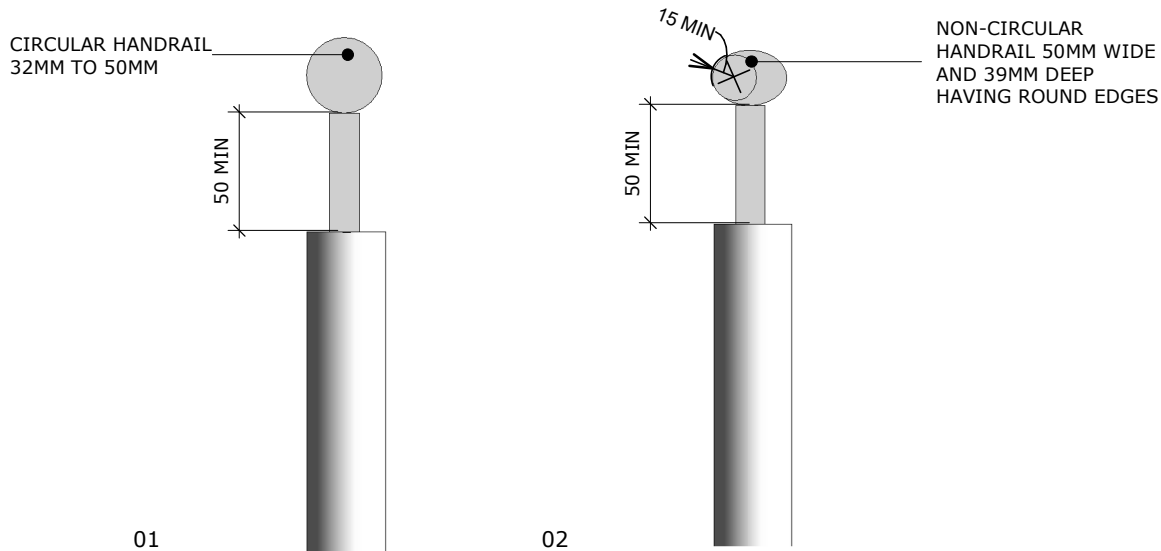

ALTERNATIVE HANDRAIL DETAILS
1 : 5

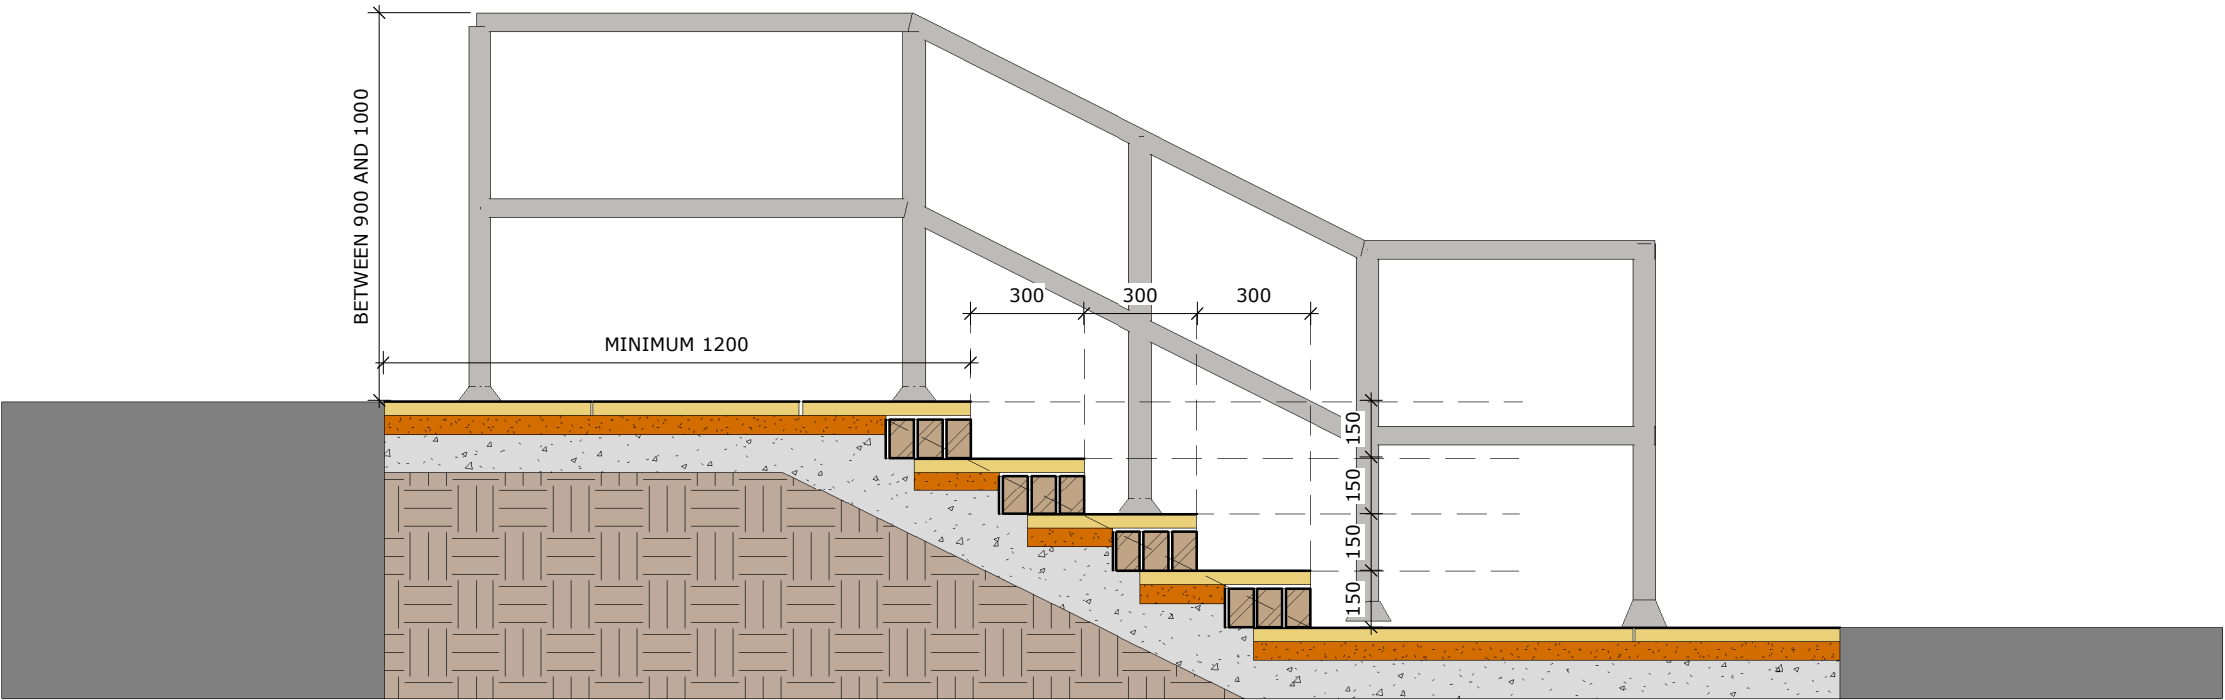

EXTERNAL STAIR SECTION
1 : 20

category EXTERNAL WORKS DETAILS							
description EXTERNAL STEP SECTION							
scale As indicated							revision 00
project	originator	volume	level	type	role	Class	number
GROUP	- VIS	- S	- EX	- D2	- A	- FC	- 0264

Vistry Group

STANDARD DETAIL

SUBJECT TO NHBC
APPROVAL