



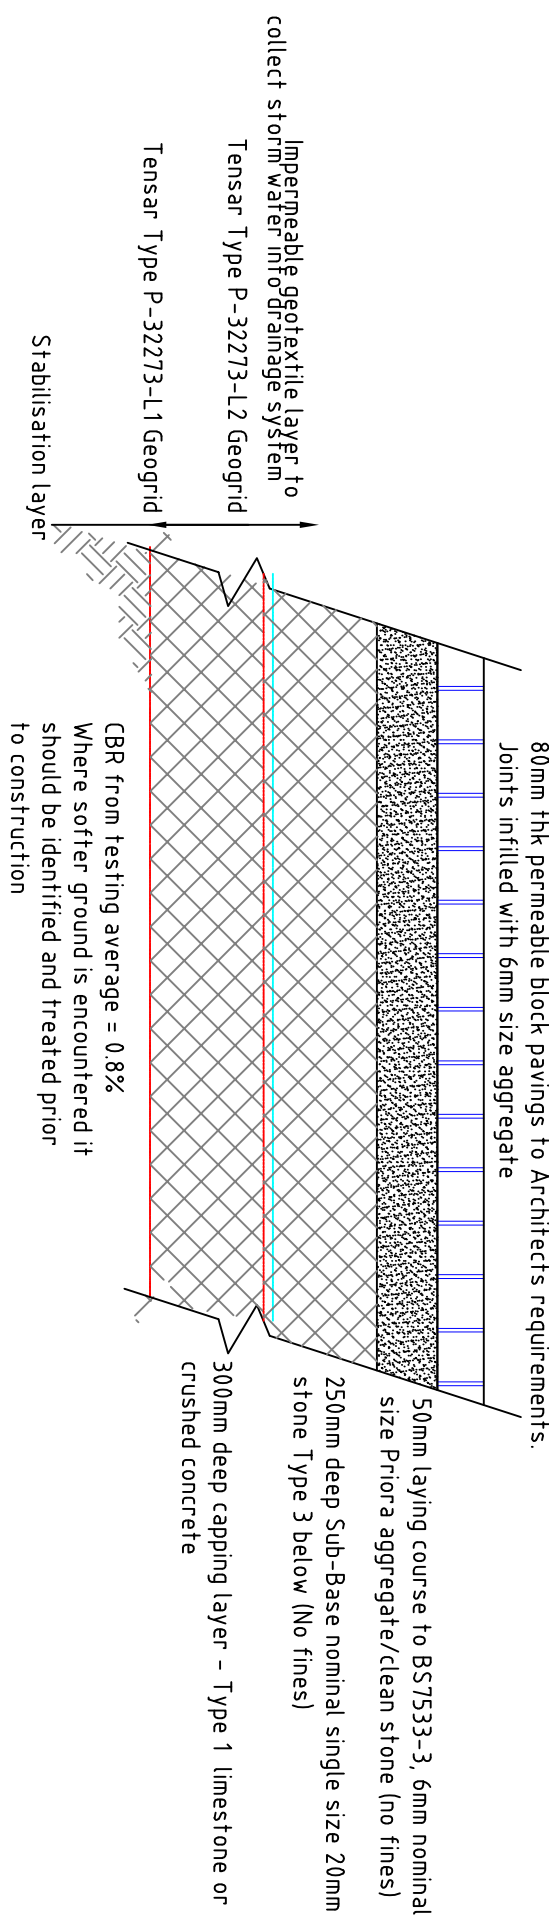

### TYPICAL SECTION SHOWING PARKING CONSTRUCTION - permeable

SCALE 1:20

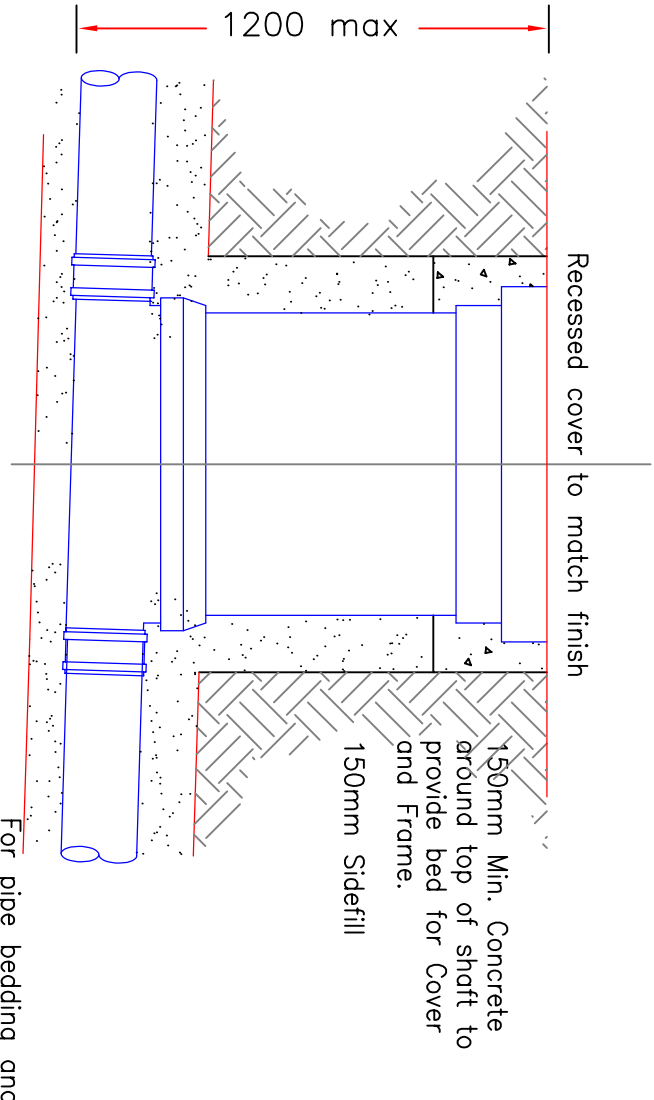

### 450mmØ INSPECTION CHAMBER TYPICAL INSTALLATION

(1:10)

