
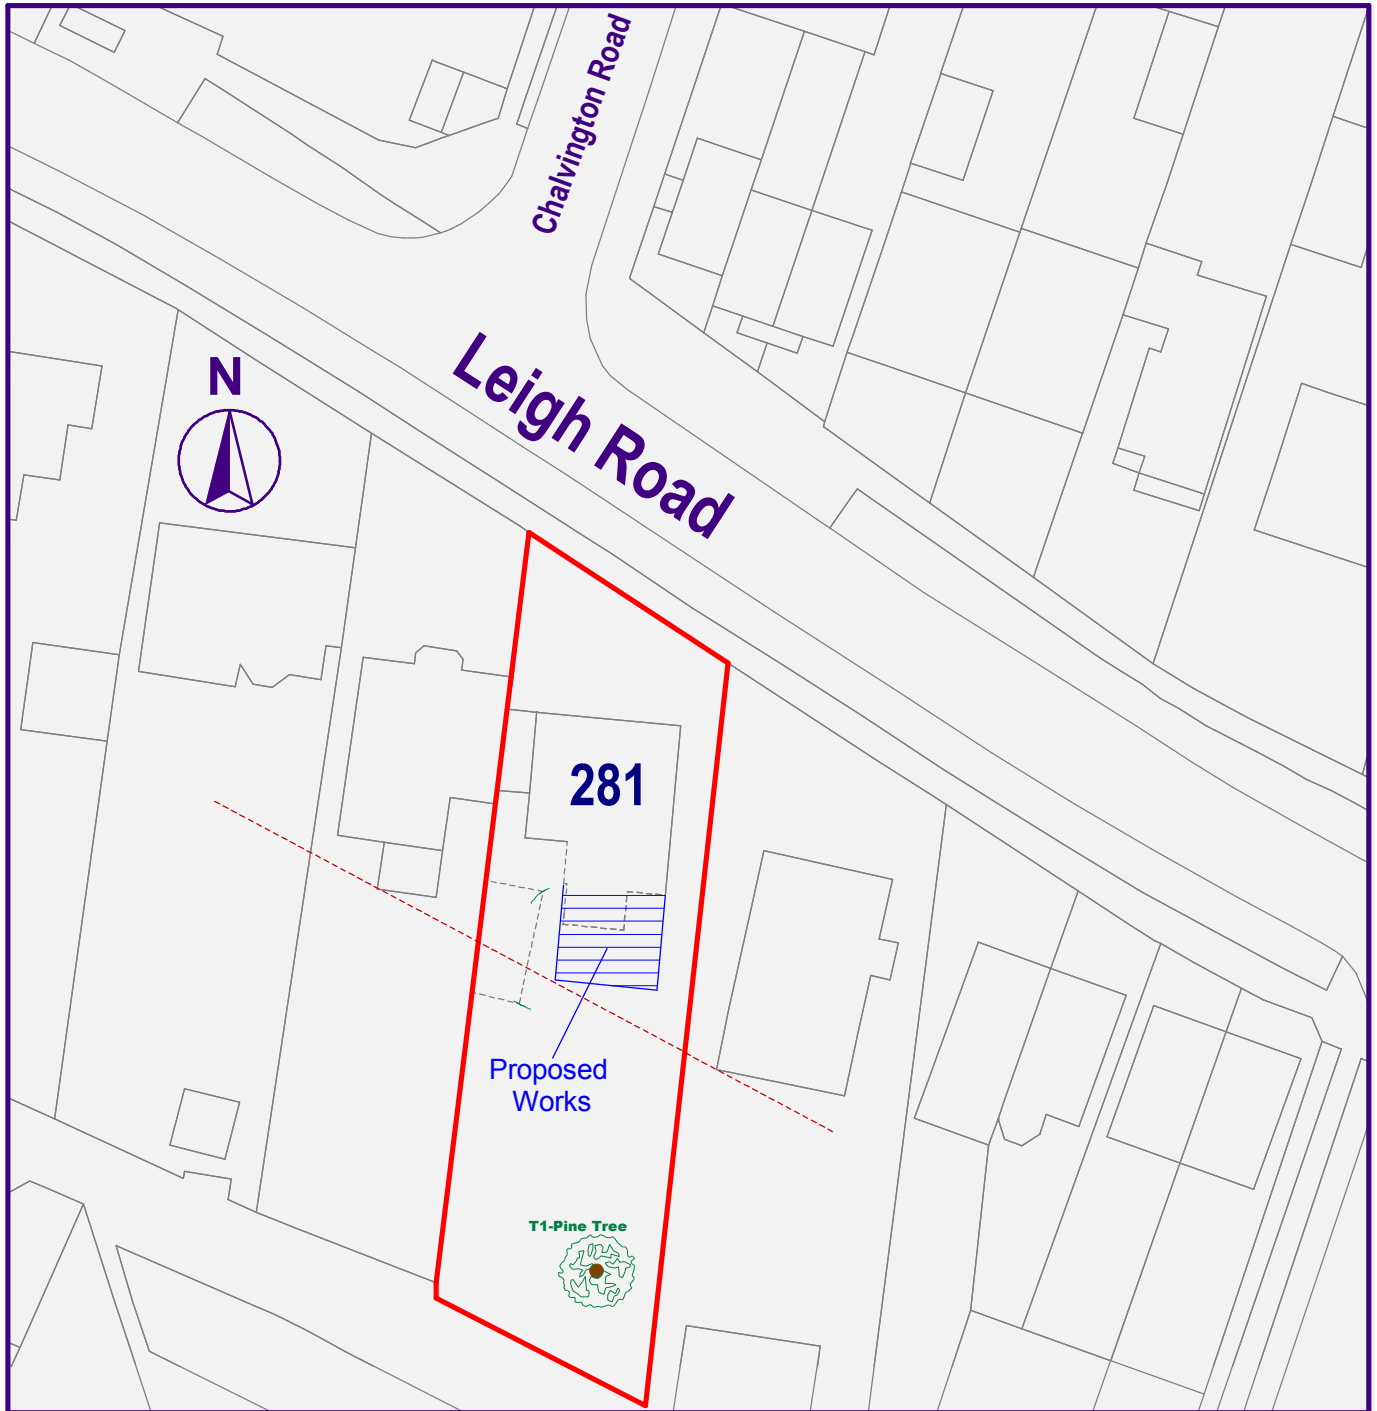


SITE BLOCK PLAN

SCALE 1 : 500 @ A4

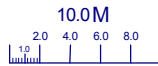

SITE REF:

**281 Leigh Road
Eastleigh
Hampshire
SO53 3AS**