

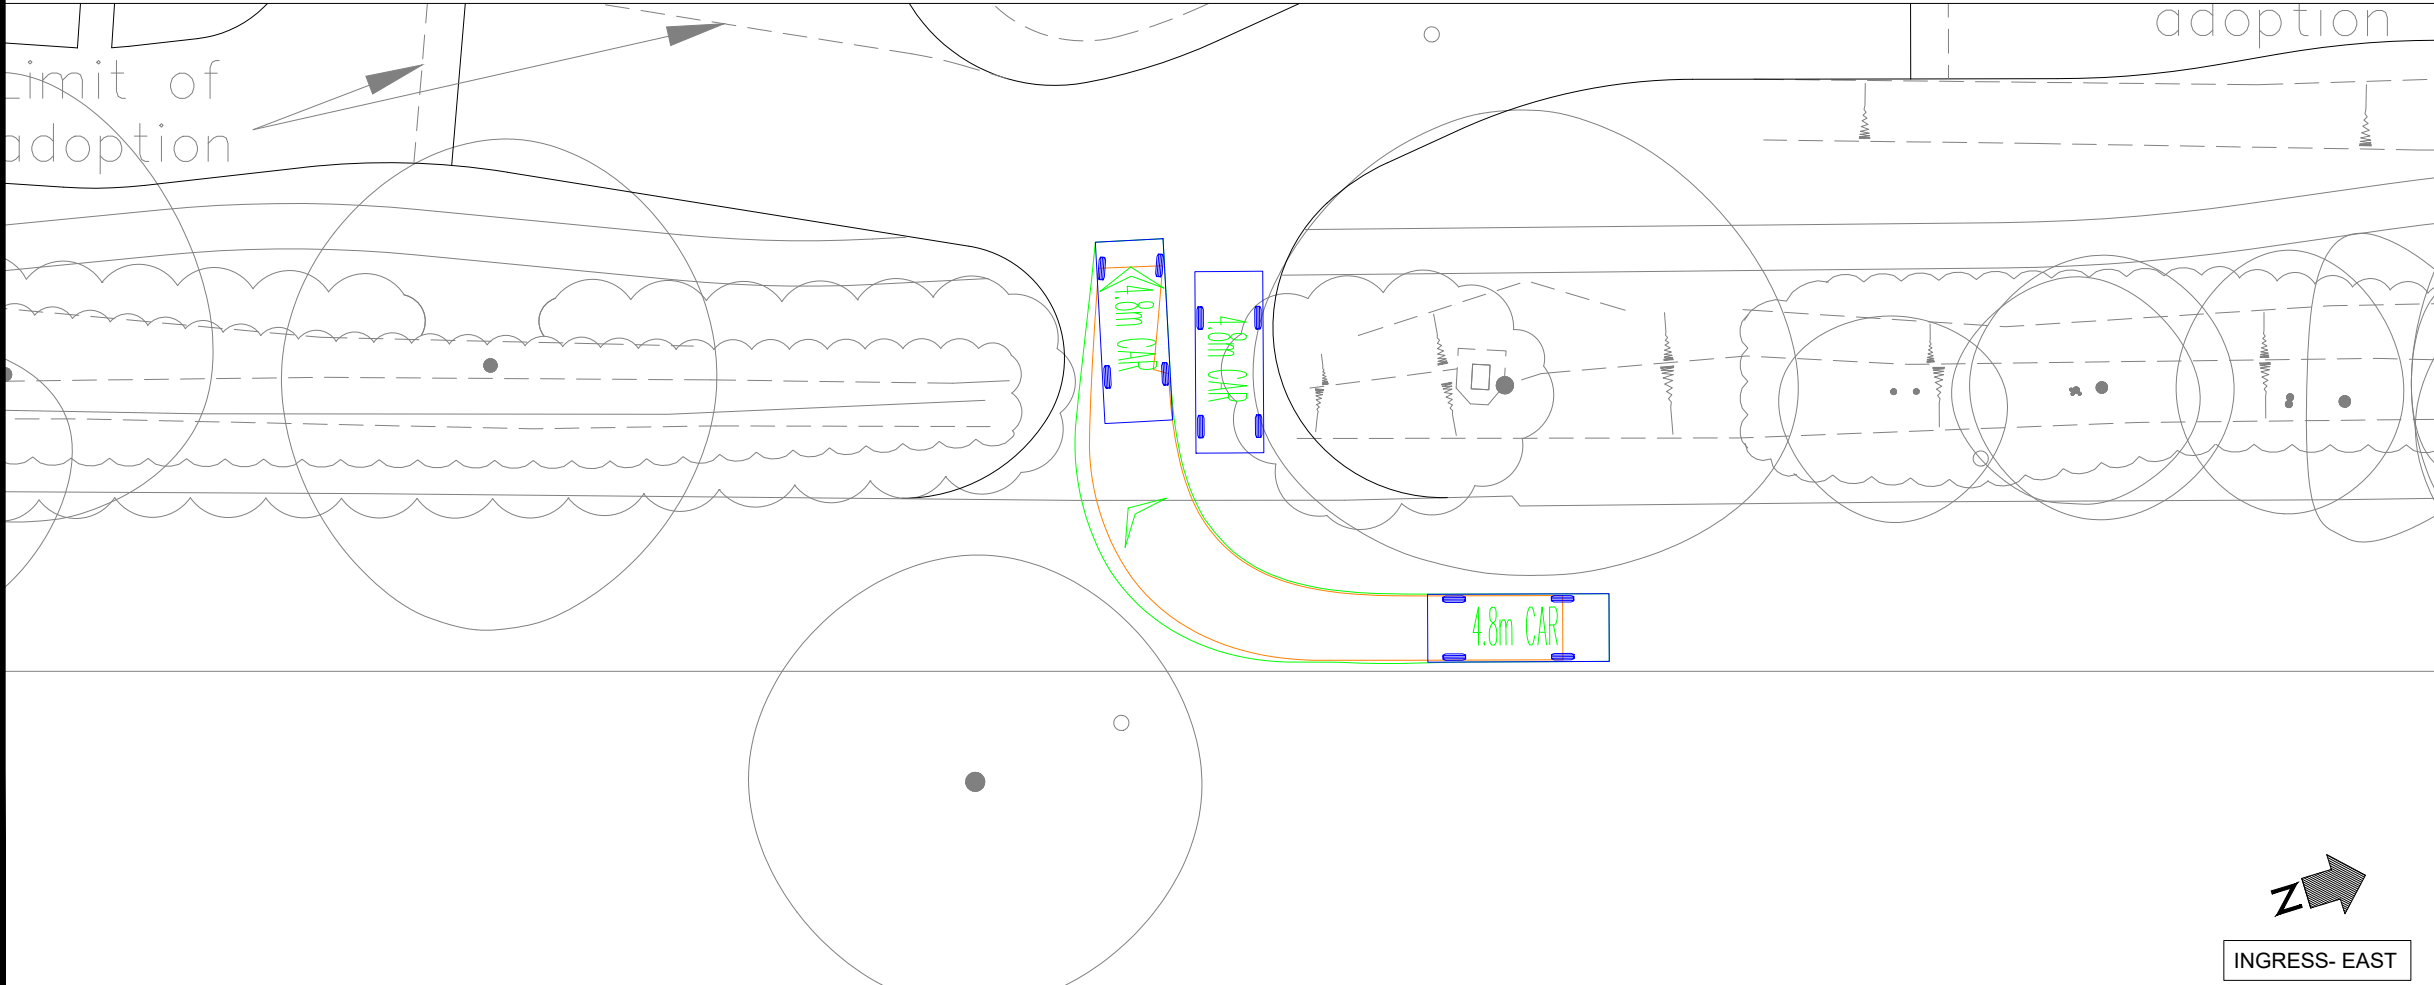


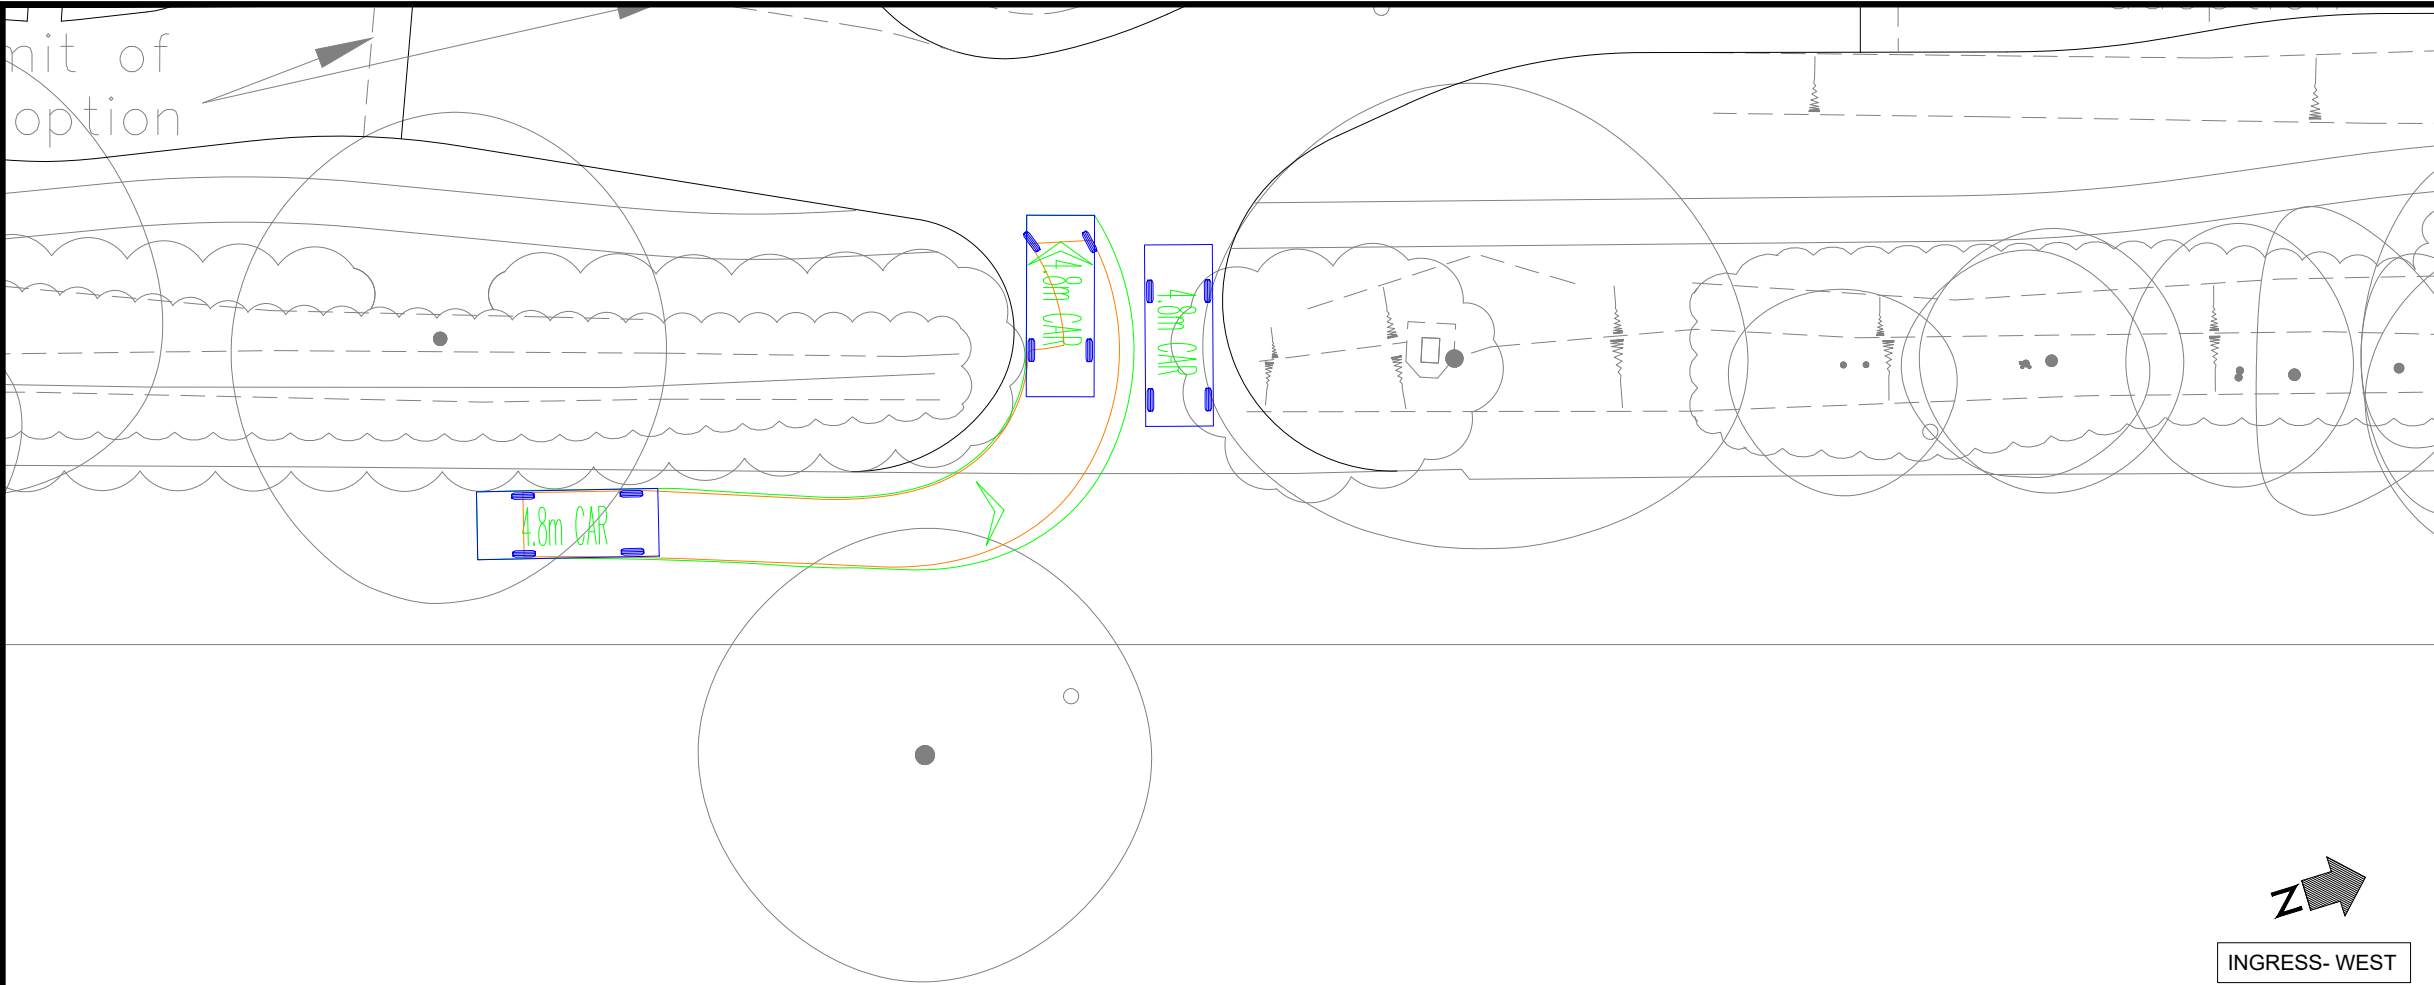

VEHICLE DETAILS:

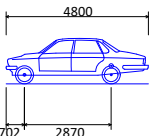

Green line shows body
Orange line shows axle/wheels

4.8m CAR

Overall Length	4800mm
Overall Width	1793mm
Overall Body Height	1502mm
Min Body Ground Clearance	287mm
Track Width	1700mm
Lock-to-lock time	4.00s
Curb to Curb Turning Radius	6200mm



Nick Culhane
Highway Consultant

Project

LAND AT COCKPIT FARM, KNOWLE LANE

Drawing Title

SWEPT PATH TRACKING

Drawing Status

FOR INFORMATION

Drawn AT	Designed NC	Date JUL 2022	Scale 1:200	Size A3
Drawing No. NJC-004				Rev -