


SCALE 1:50

Project	161 Leigh Road, Eastleigh, SO50 9DW
Title	Proposed Side Elevation (East)
Drawing Number	161LR-P-E-E
Revision	0
Date	30.08.2023

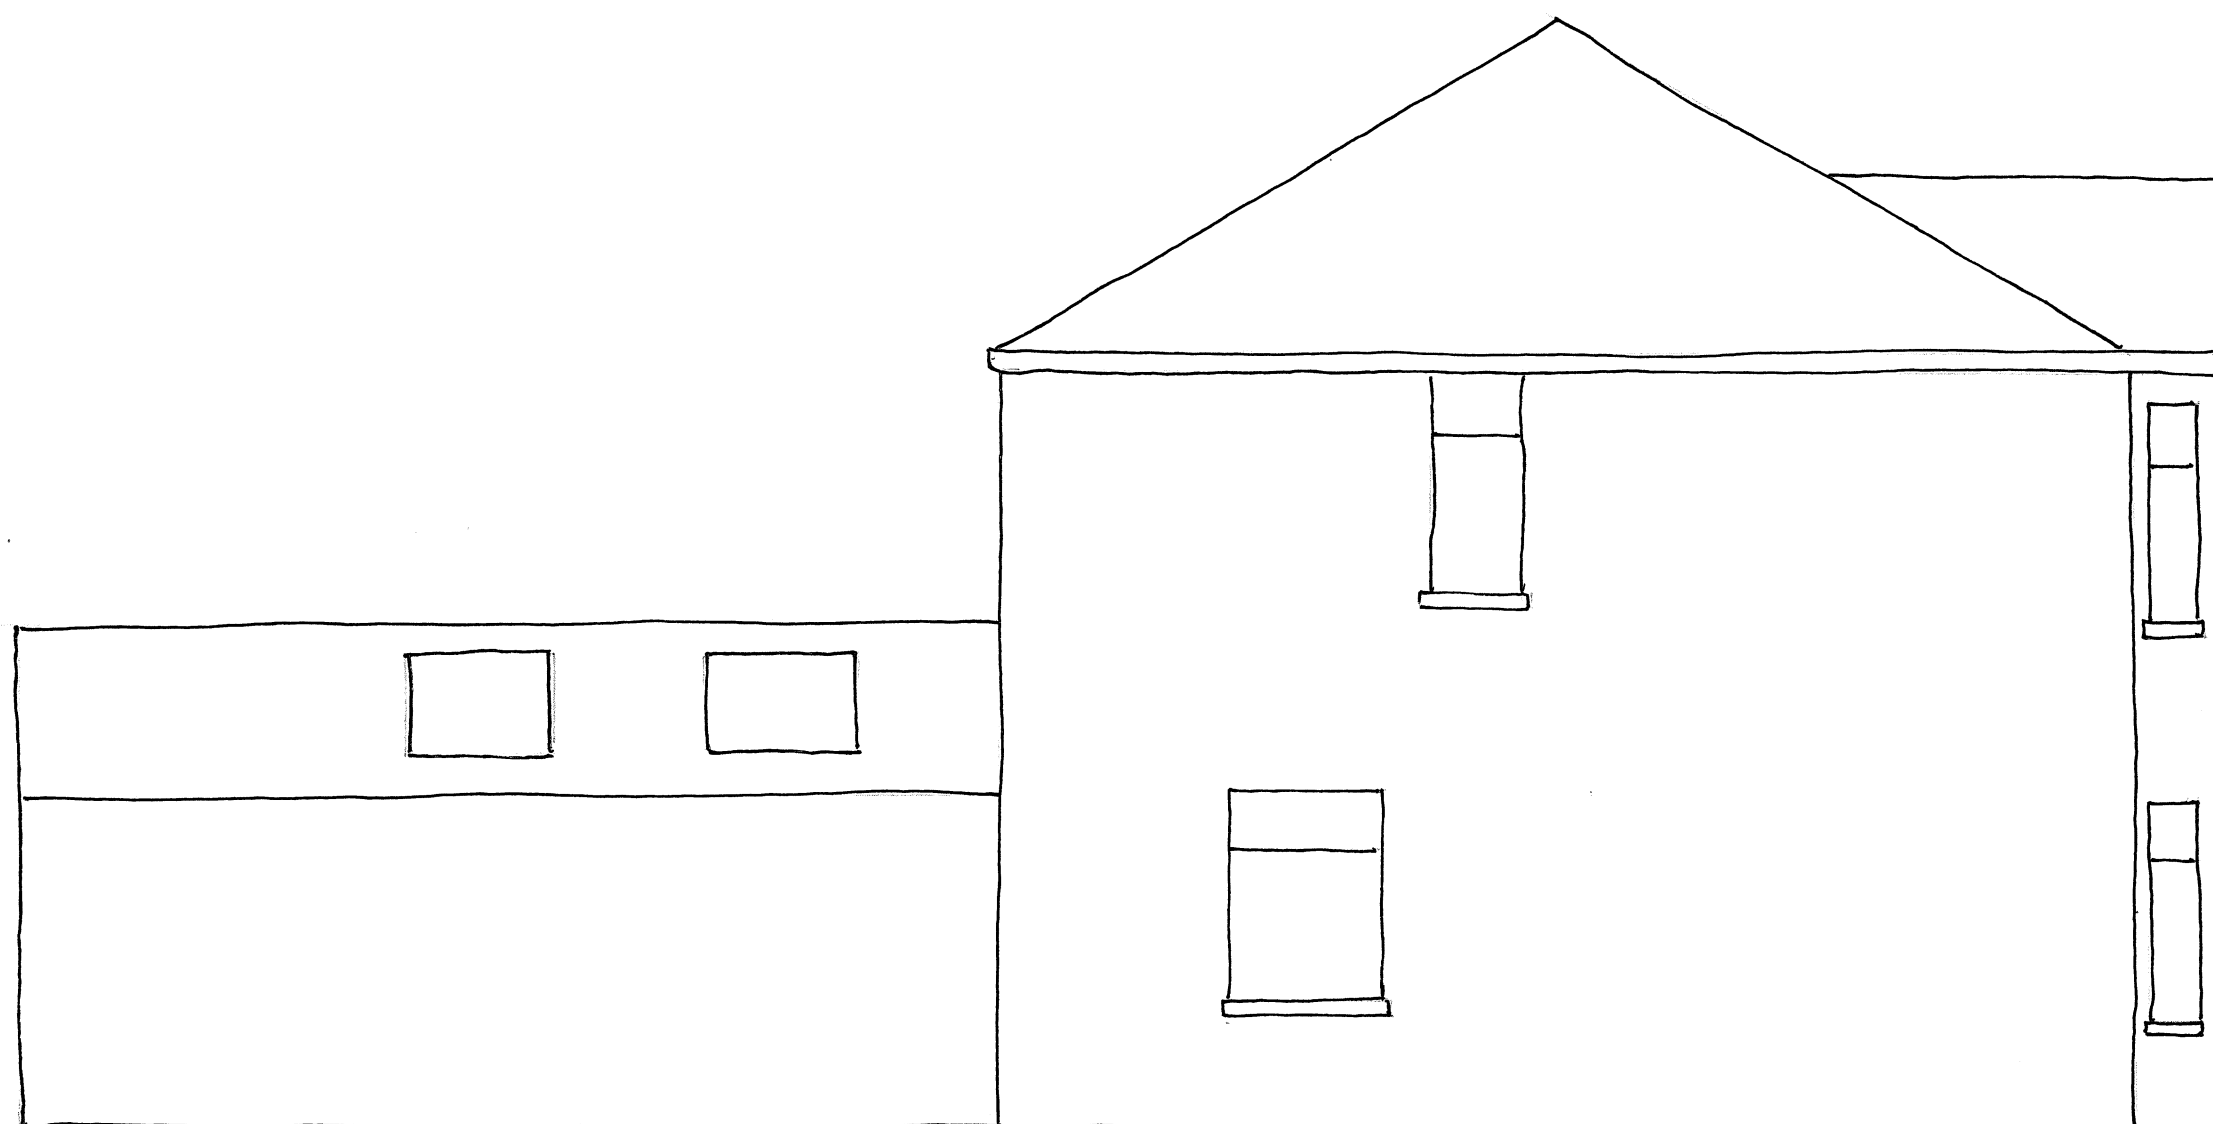

PROPOSED SIDE ELEVATION (EAST)