



Project	161 Leigh Road, Eastleigh, SO50 9DW
Title	Proposed Side Elevation (West)
Drawing Number	161LR-P-E-W
Revision	0
Date	30.08.2023

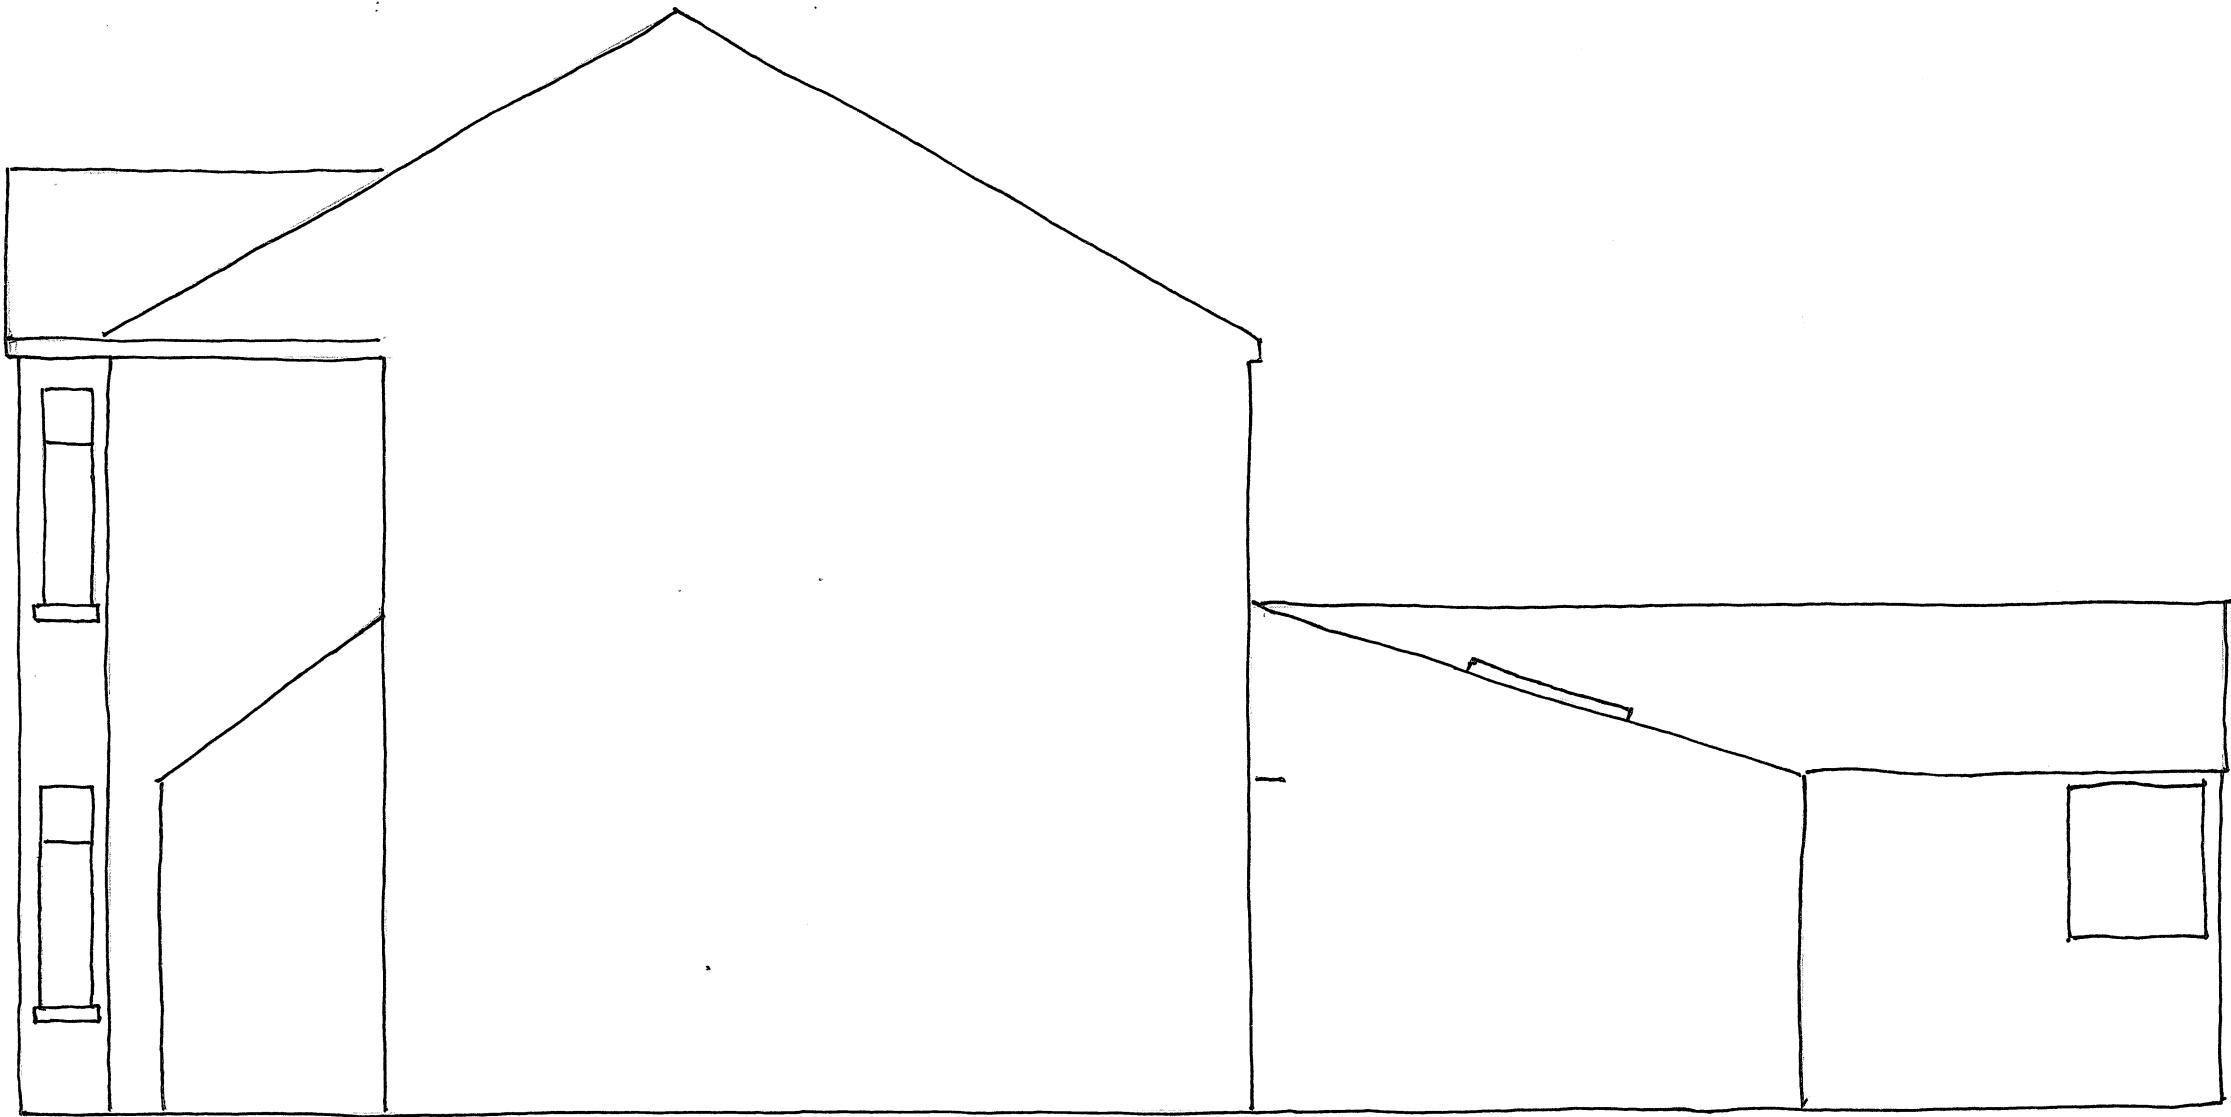

PROPOSED SIDE ELEVATION (WEST)

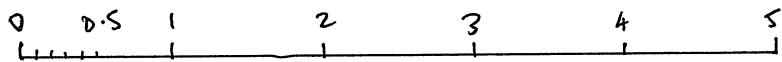

SCALE 1:50.