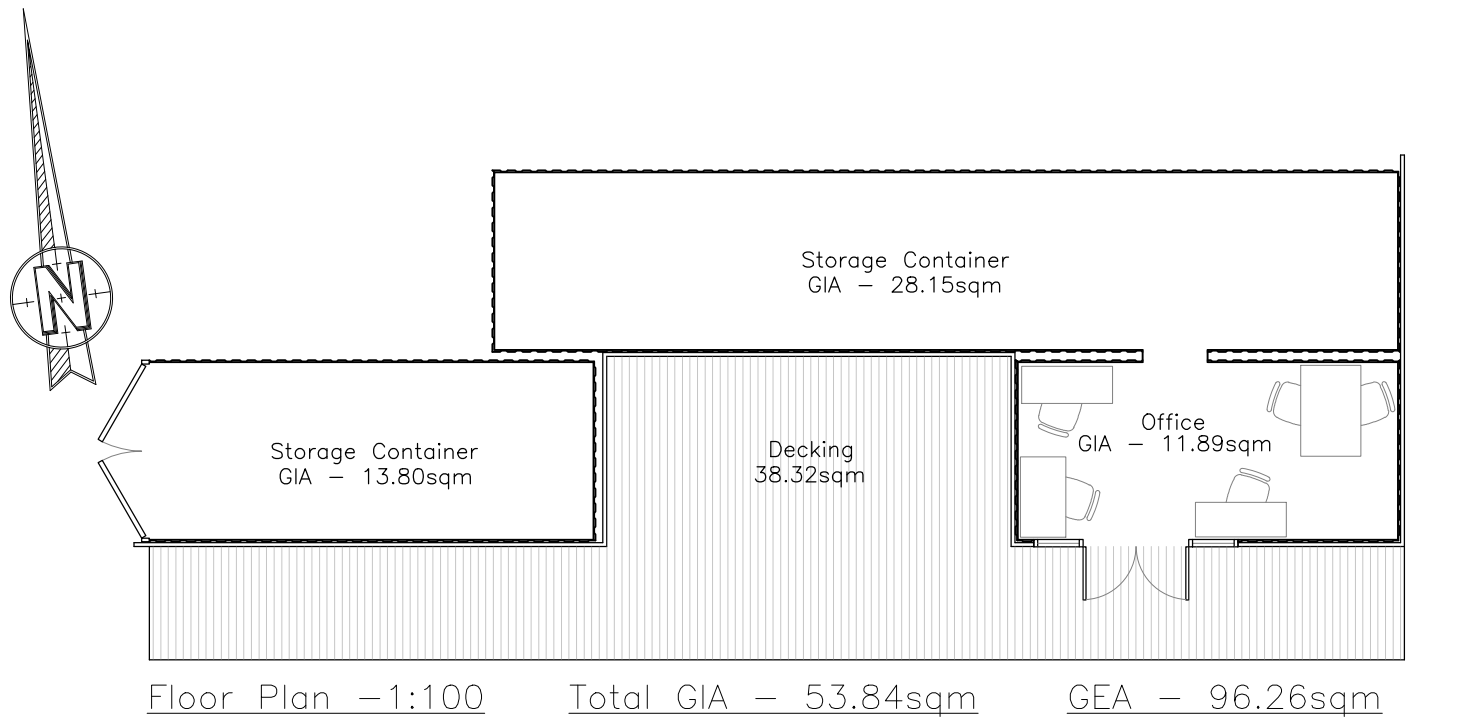


Rev	Revision	By	Date

K NIGHT
A RCHITECTURAL
D ESIGN

K.A.D. Ltd.
First Floor Unit 7
The Quarterdeck
Port Solent
PO6 4TP
T: 01489 660194
E: admin@k-a-d.co.uk
W: www.k-a-d.co.uk

Client

MDL MARINAS

Project

**MERCURY YACHT HARBOUR
SATCHELL LANE
HAMBLE
SO31 4HQ**

Drawing

PLANS & ELEVATIONS

Scale	1:1250@A2	Date	MAY 2023		
Project no.	Sequential	Bldg/Floor	Detail	Rev	
KAD	01	A	HMLR	C	