



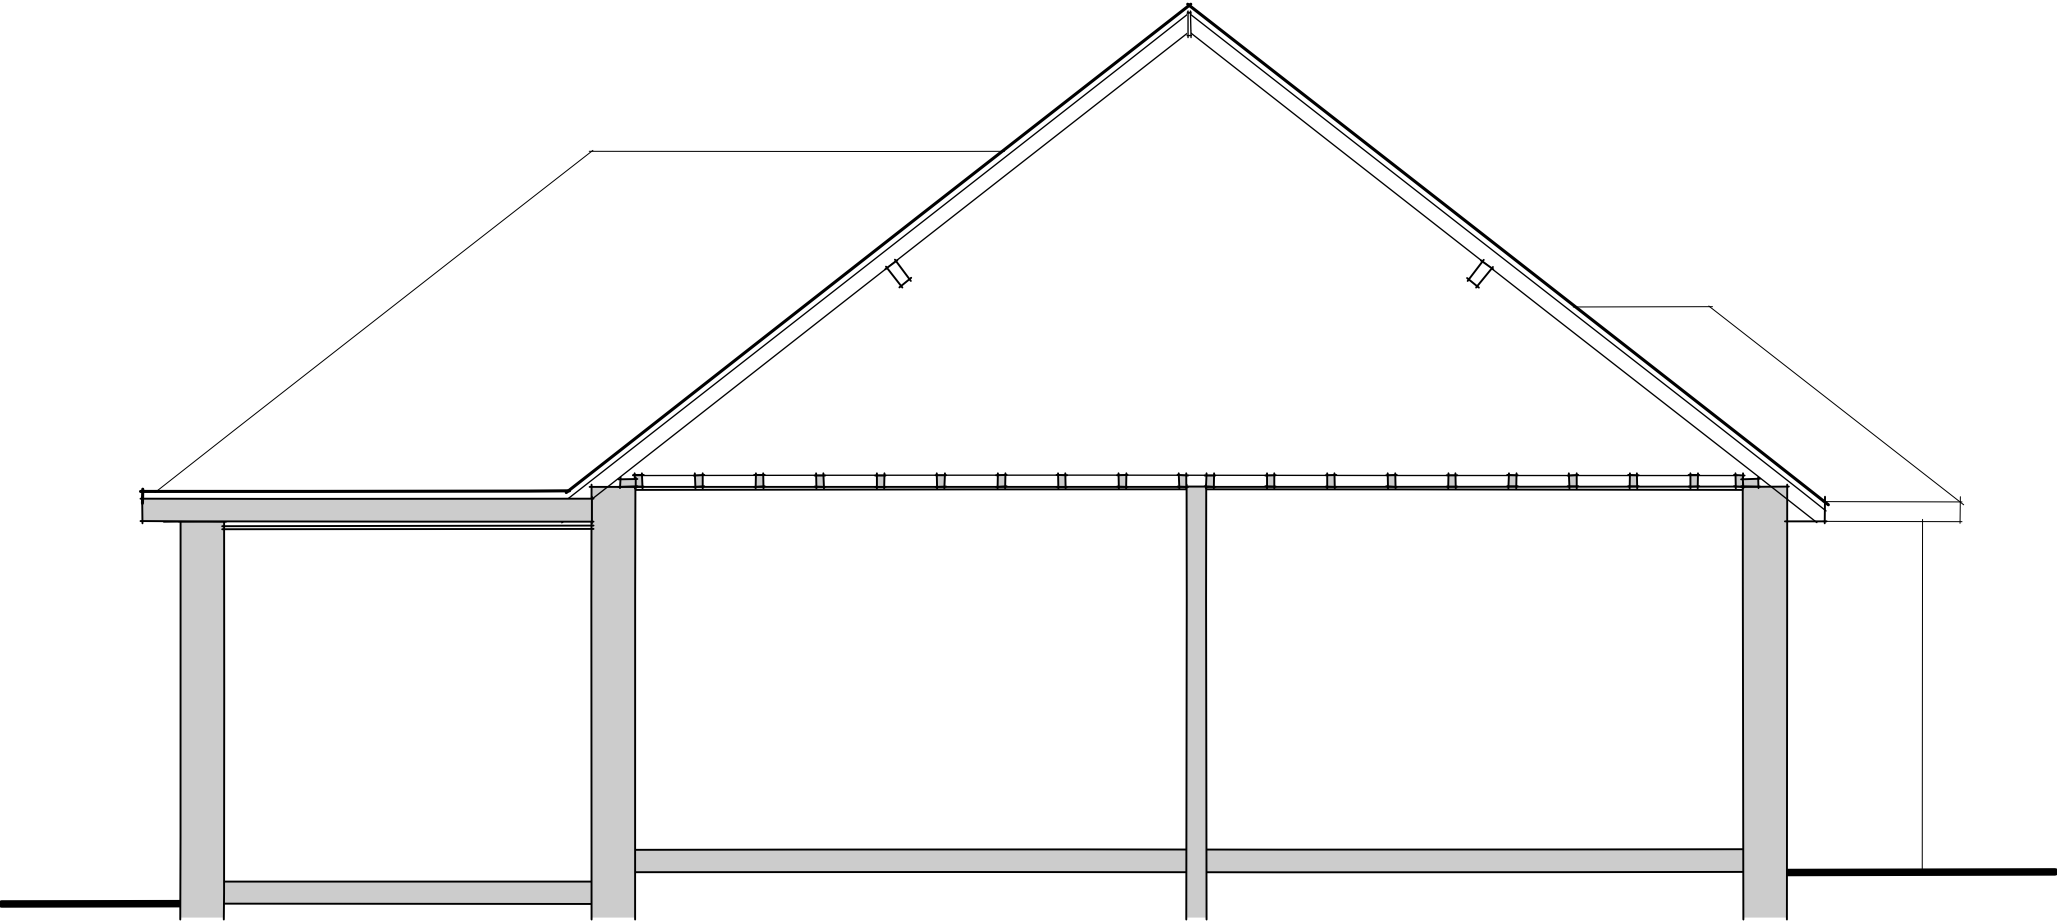

Section AA

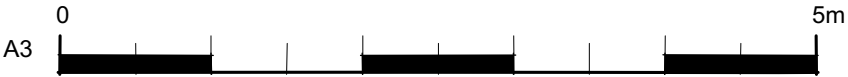

Rev:	Description:	Date:
Job Title:	13 Northdene Road Chandlers Ford Eastleigh	
Drawing Title:	Existing Sections	
Drawing No:	271/03	
Scale:	1:50	
Date:	July 2023	

PL Robinson design
14 Deacon Close, Southampton, Hampshire, SO19 7BP
Tel: 02380440649 Mob: 07950 654378
email: office@plrobinsondesign.co.uk