




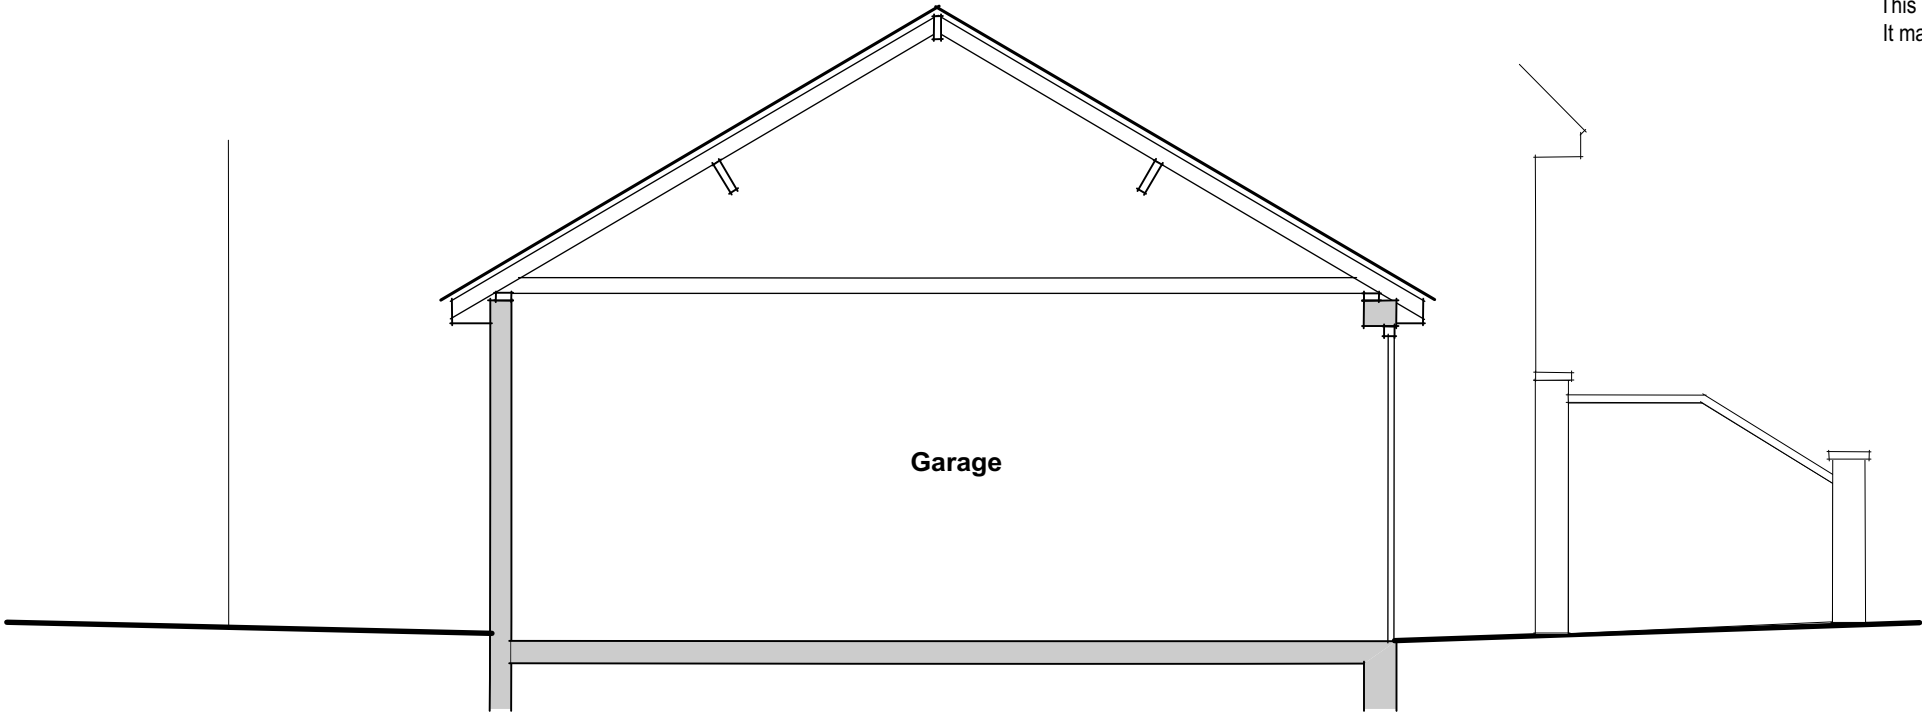

Section BB

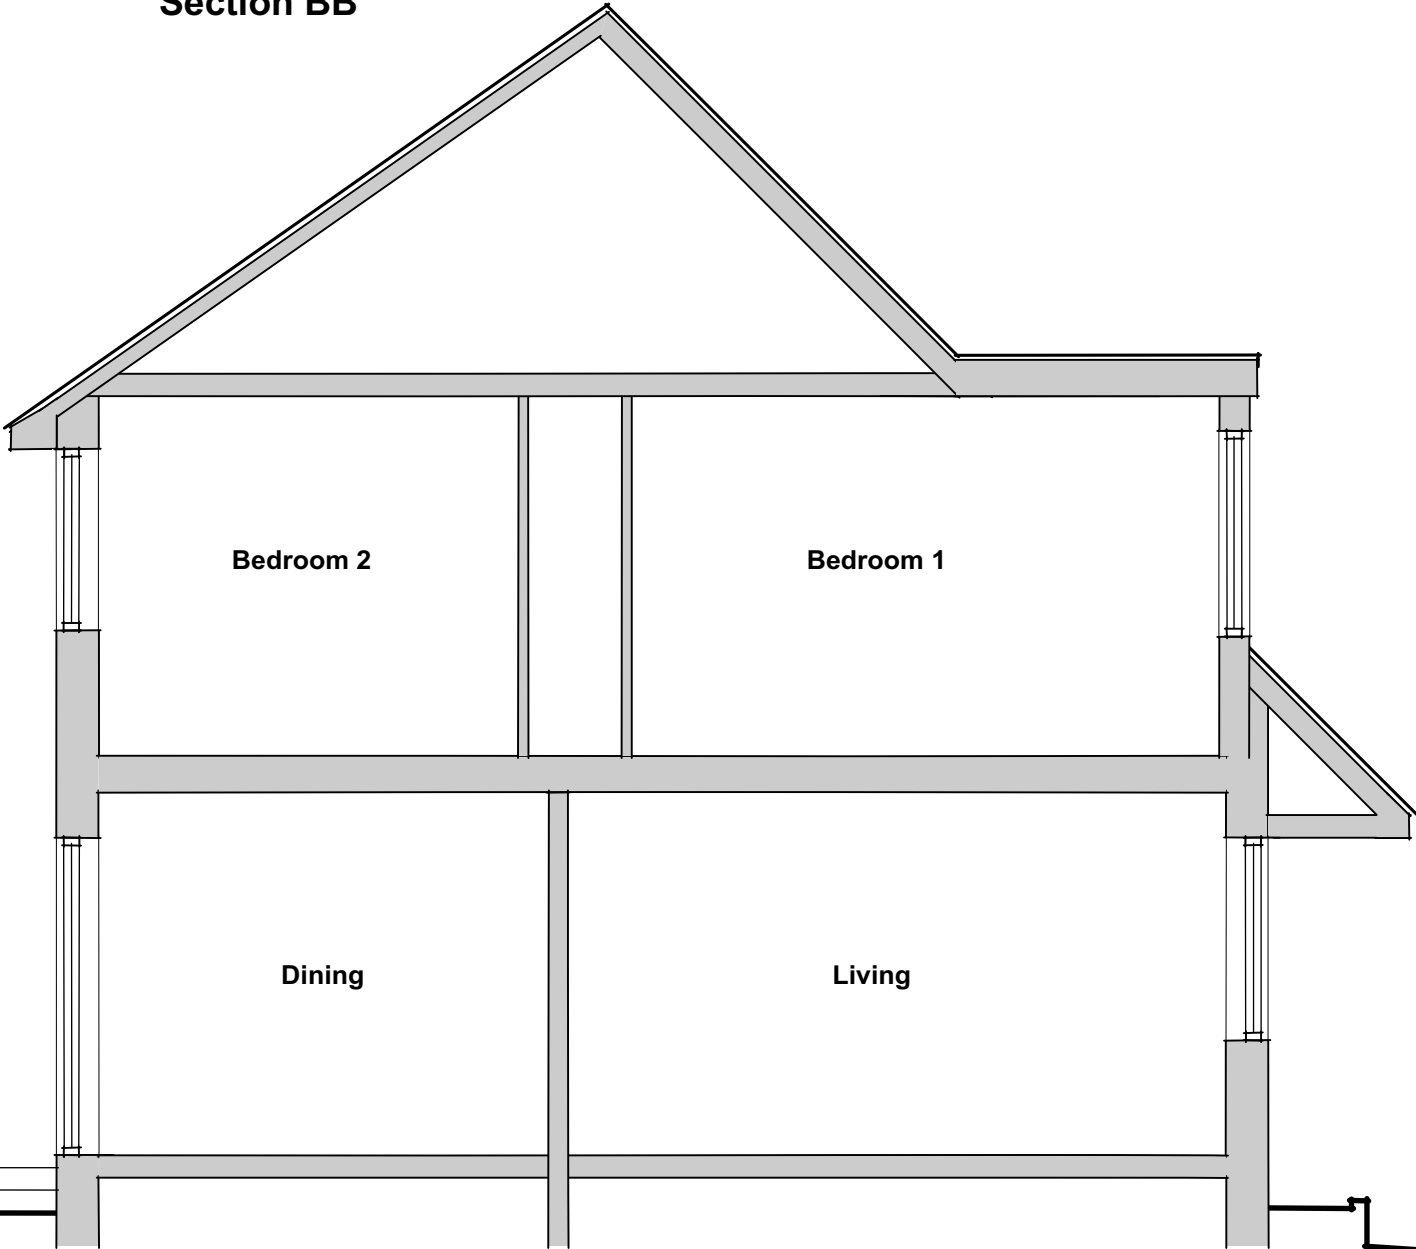

Section AA

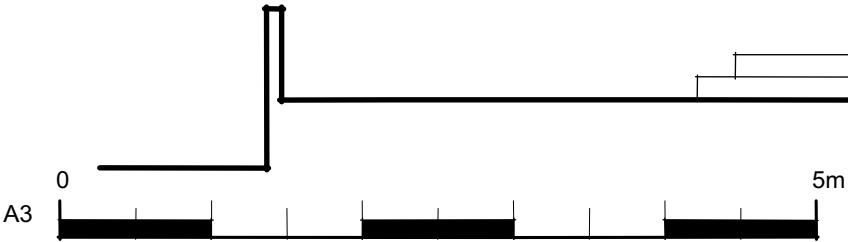

Rev:	Description:	Date:
	Job Title: 22 Arundel Road Boyatt Wood Eastleigh	
	Drawing Title: Existing Sections	
	Drawing No: 272/03	
	Scale: 1:50	
	Date: August 2023	
PL Robinson design 14 Deacon Close, Southampton, Hampshire, SO19 7BP Tel: 02380440649 Mob: 07950 654378 email: office@plrobinsondesign.co.uk		