




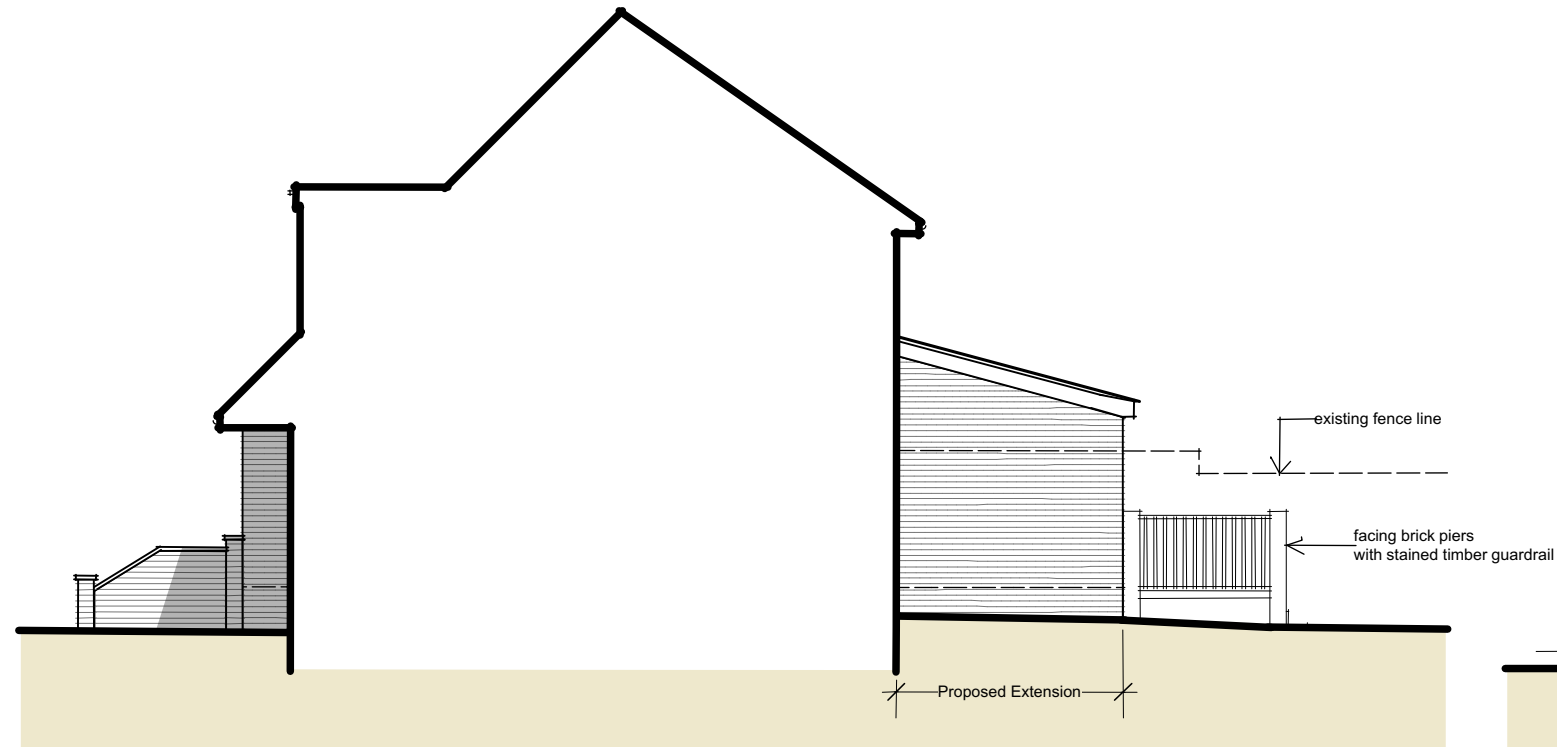


Side (North) Elevation

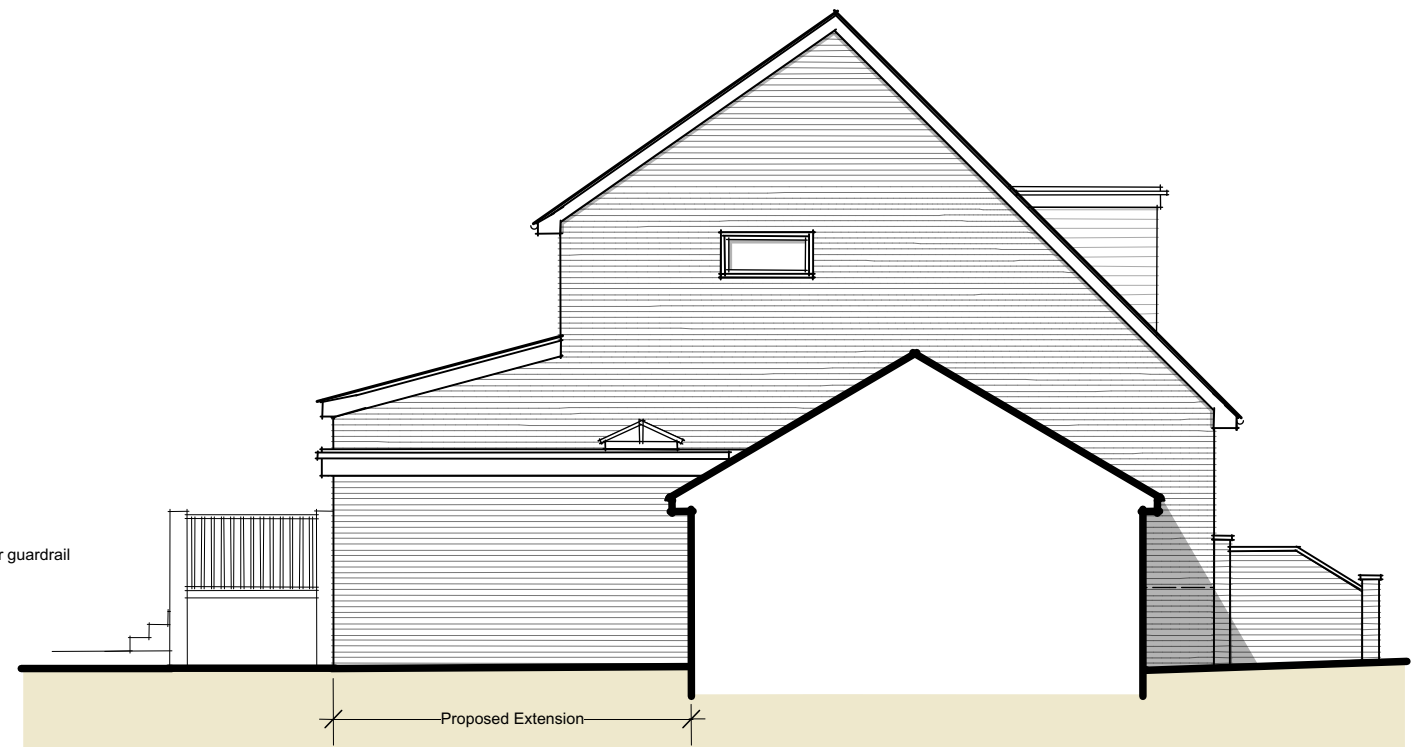

Side (South) Elevation

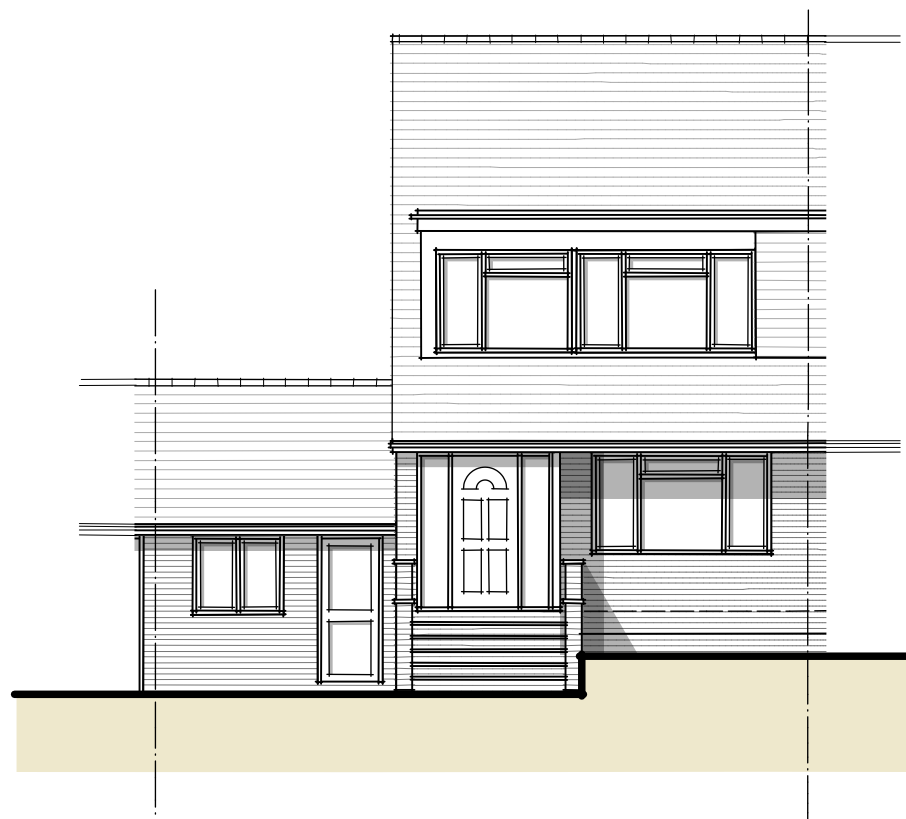

Front (East) Elevation

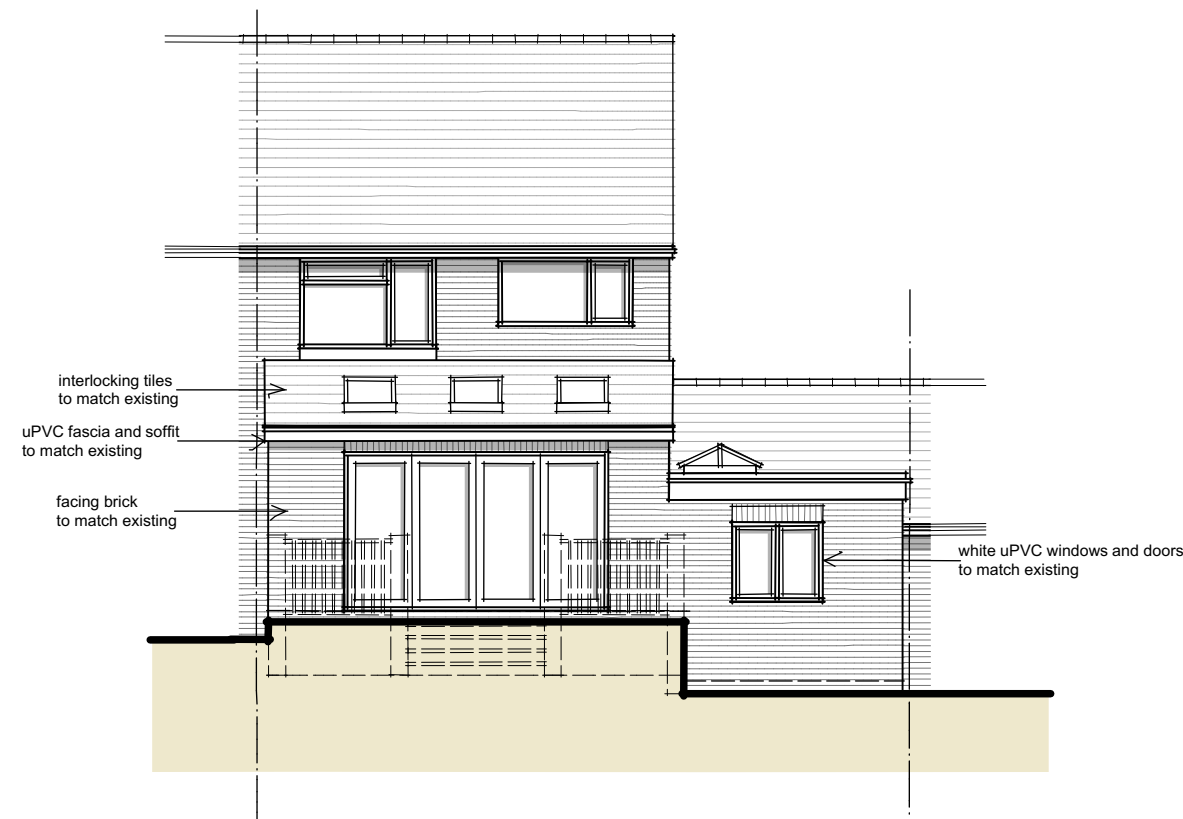

Rear (West) Elevation

Rev:A	Planning Issue	06.09.23
Rev:	Description:	Date:

Job Title: 22 Arundel Road
Boyatt Wood
Eastleigh

Drawing Title: Elevations

Drawing No: 272/10A

Scale: 1:100

Date: September 2023

PL Robinson design

14 Deacon Close, Southampton, Hampshire, SO19 7BP

Tel: 02380 440649 Mob: 07950 654378

email: office@probinsondesign.co.uk