



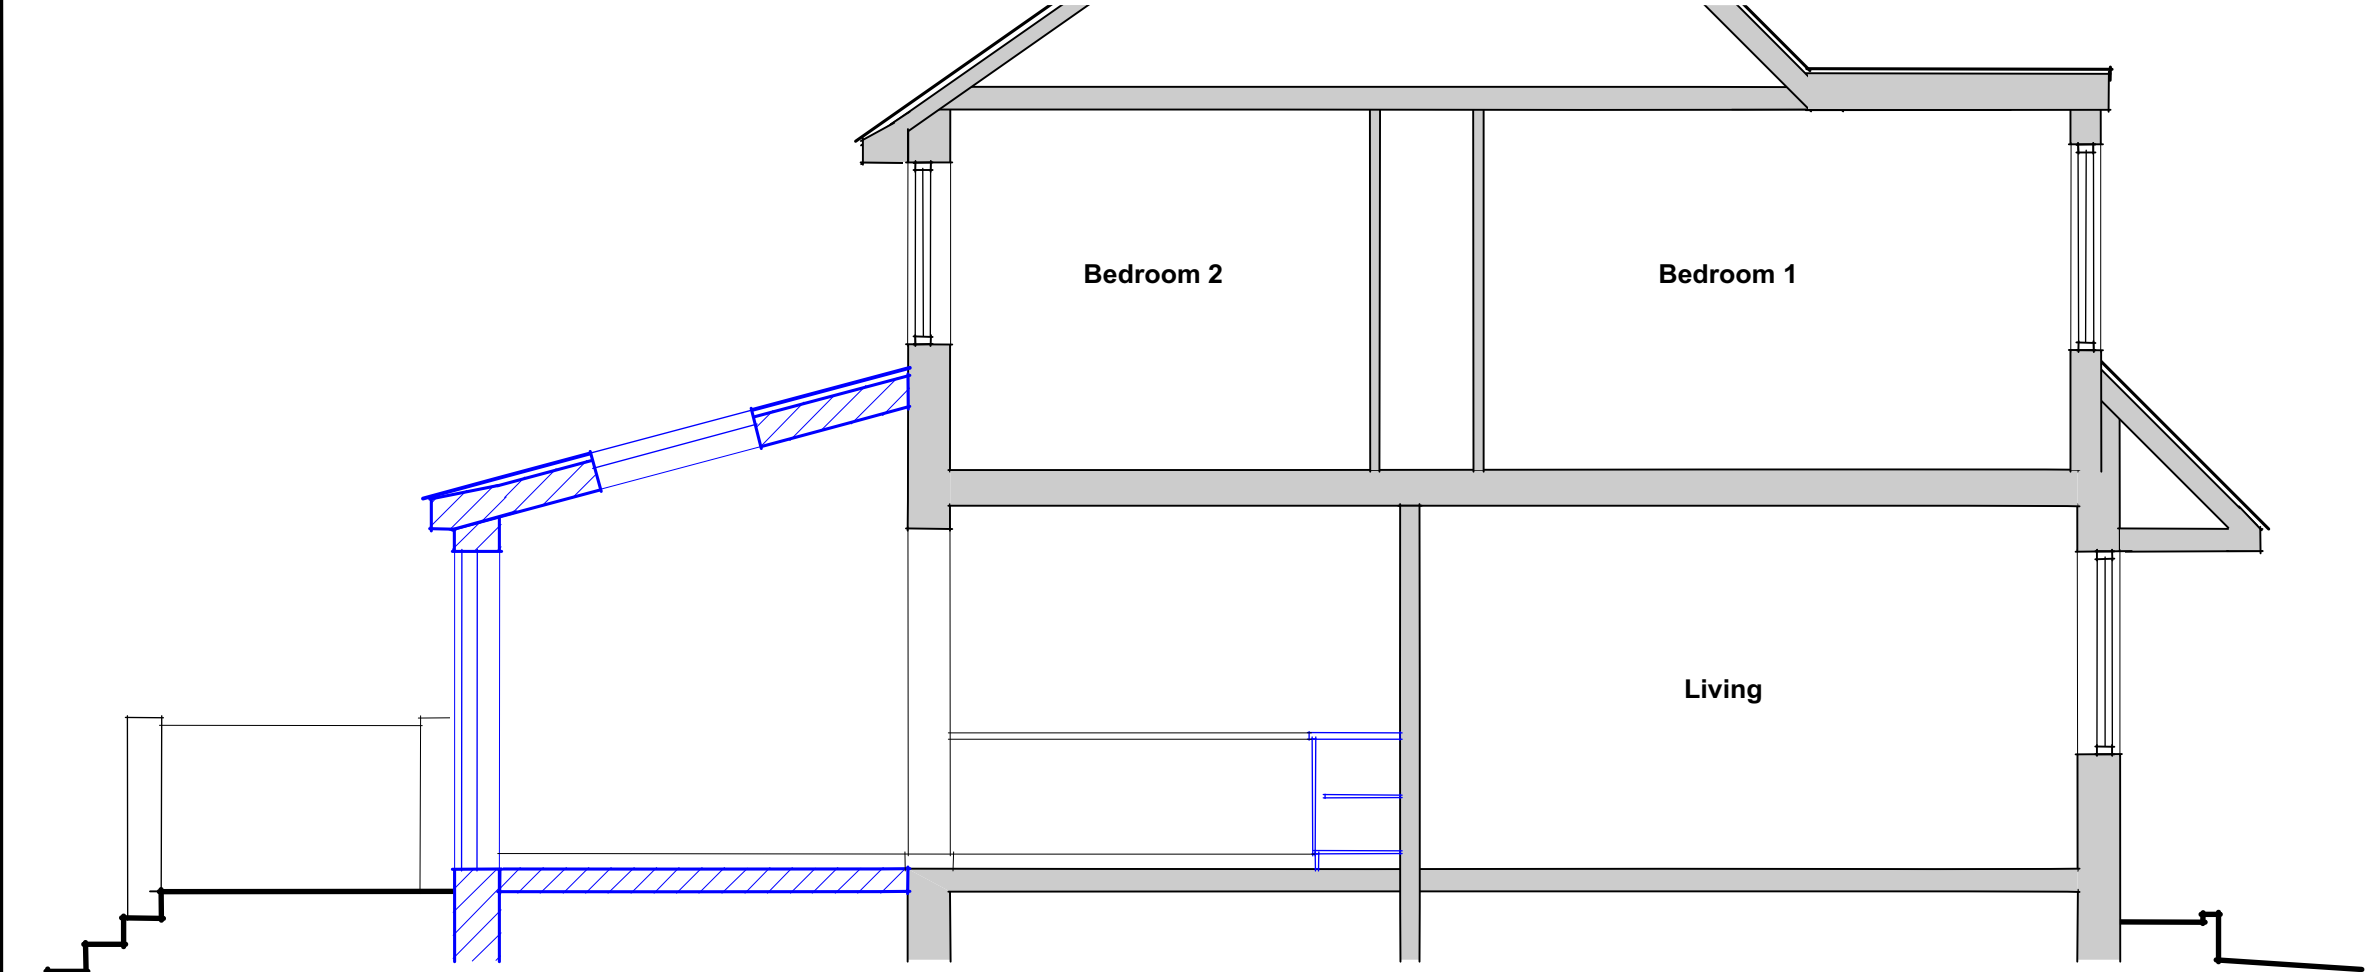

Section AA

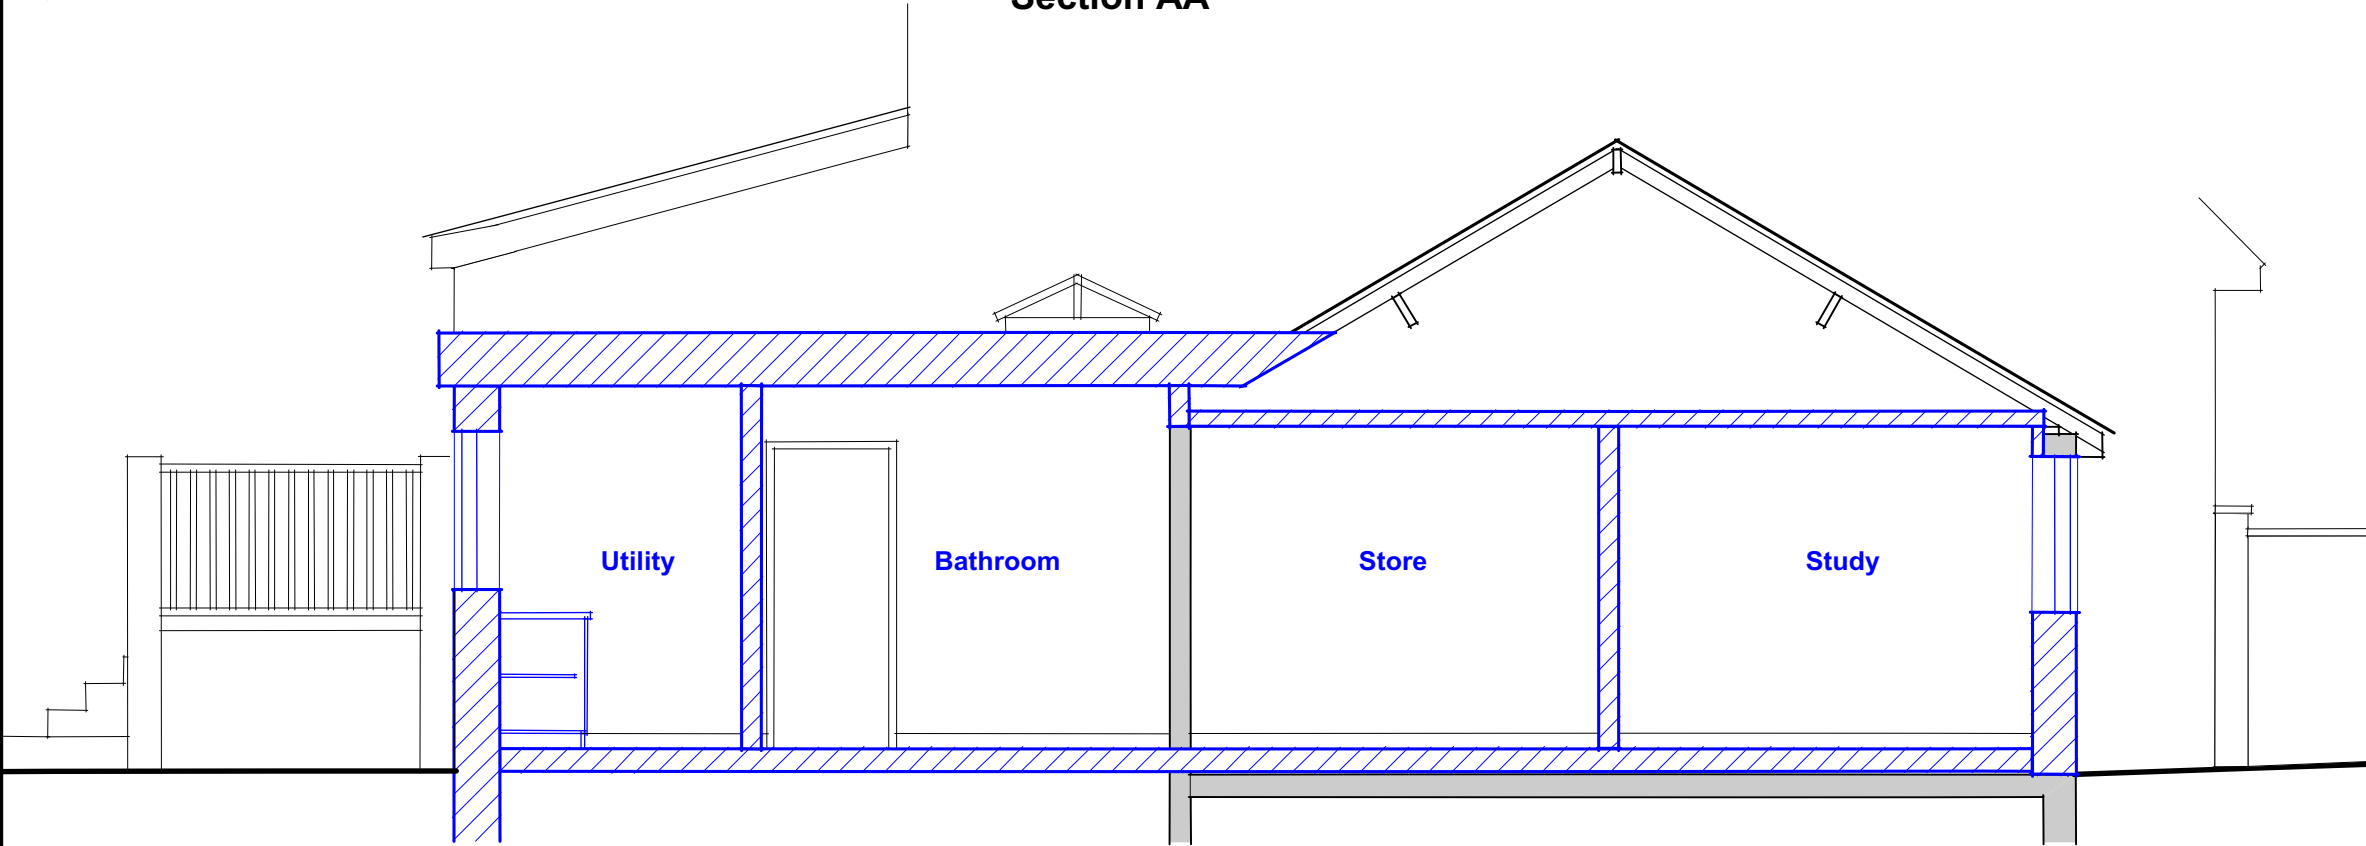

Section BB

Rev:A	Planning Issue	06.09.23
Rev:	Description:	Date:

Job Title:	22 Arundel Road Boyatt Wood Eastleigh
Drawing Title:	Sections AA and BB
Drawing No:	272/08A
Scale:	1:50
Date:	September 2023

