
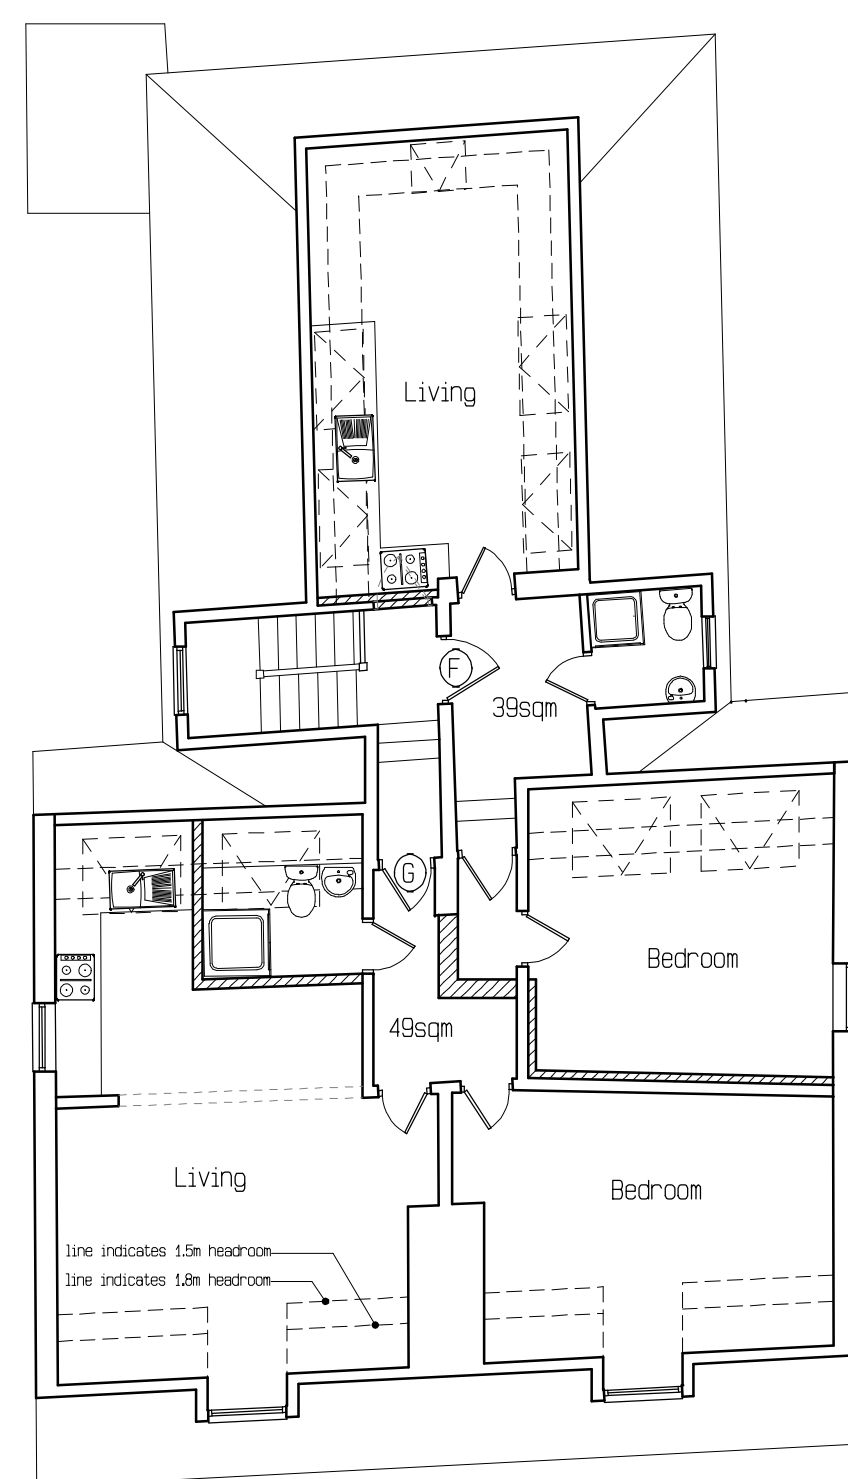
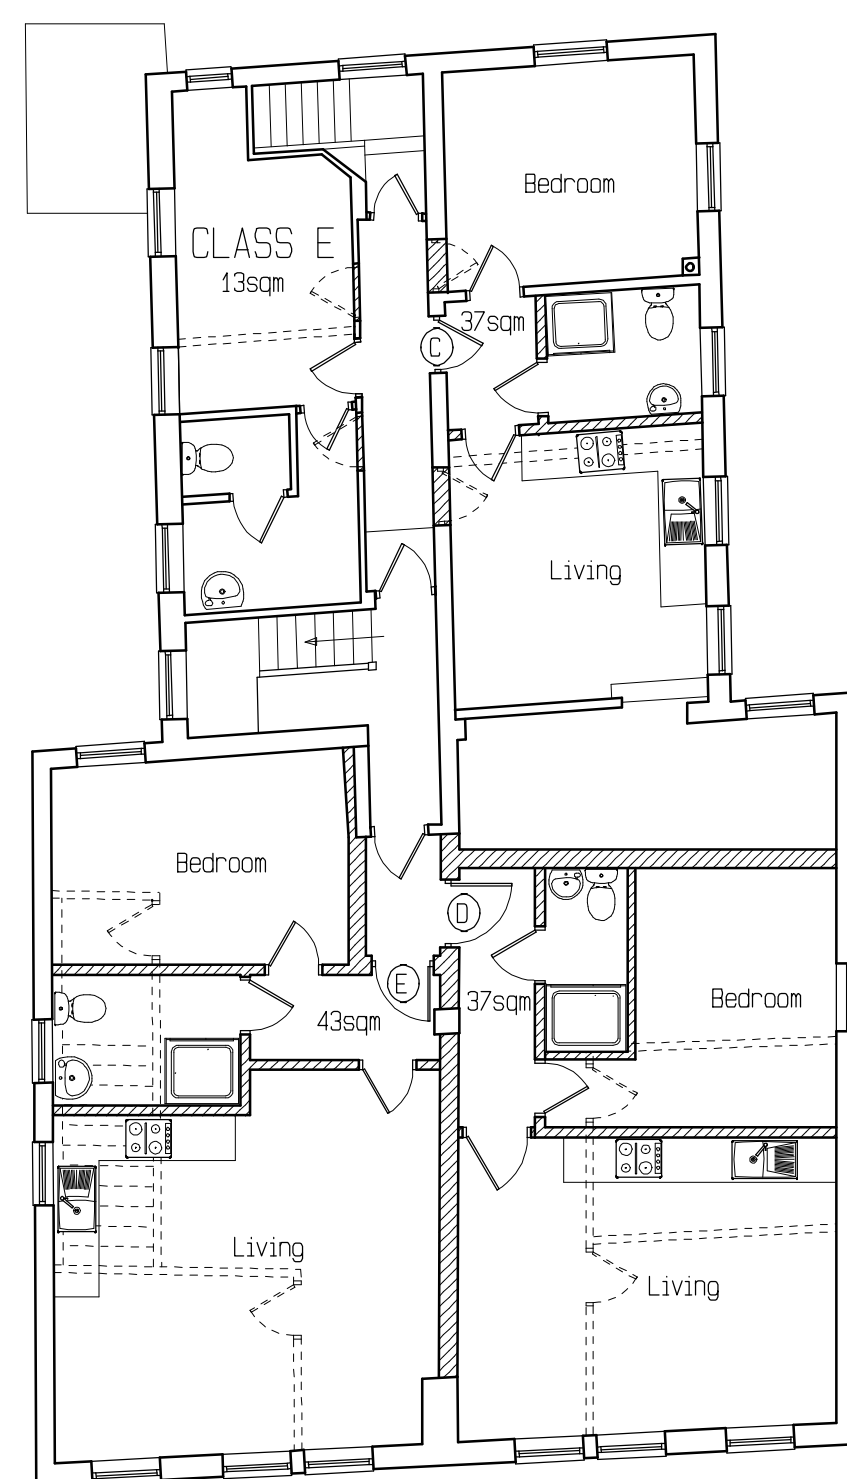
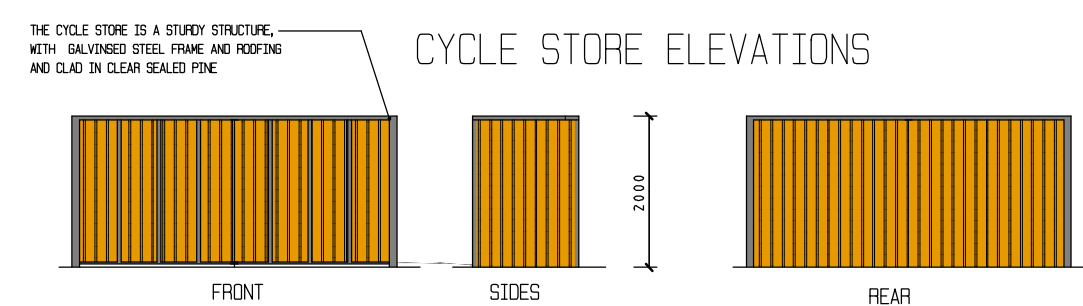
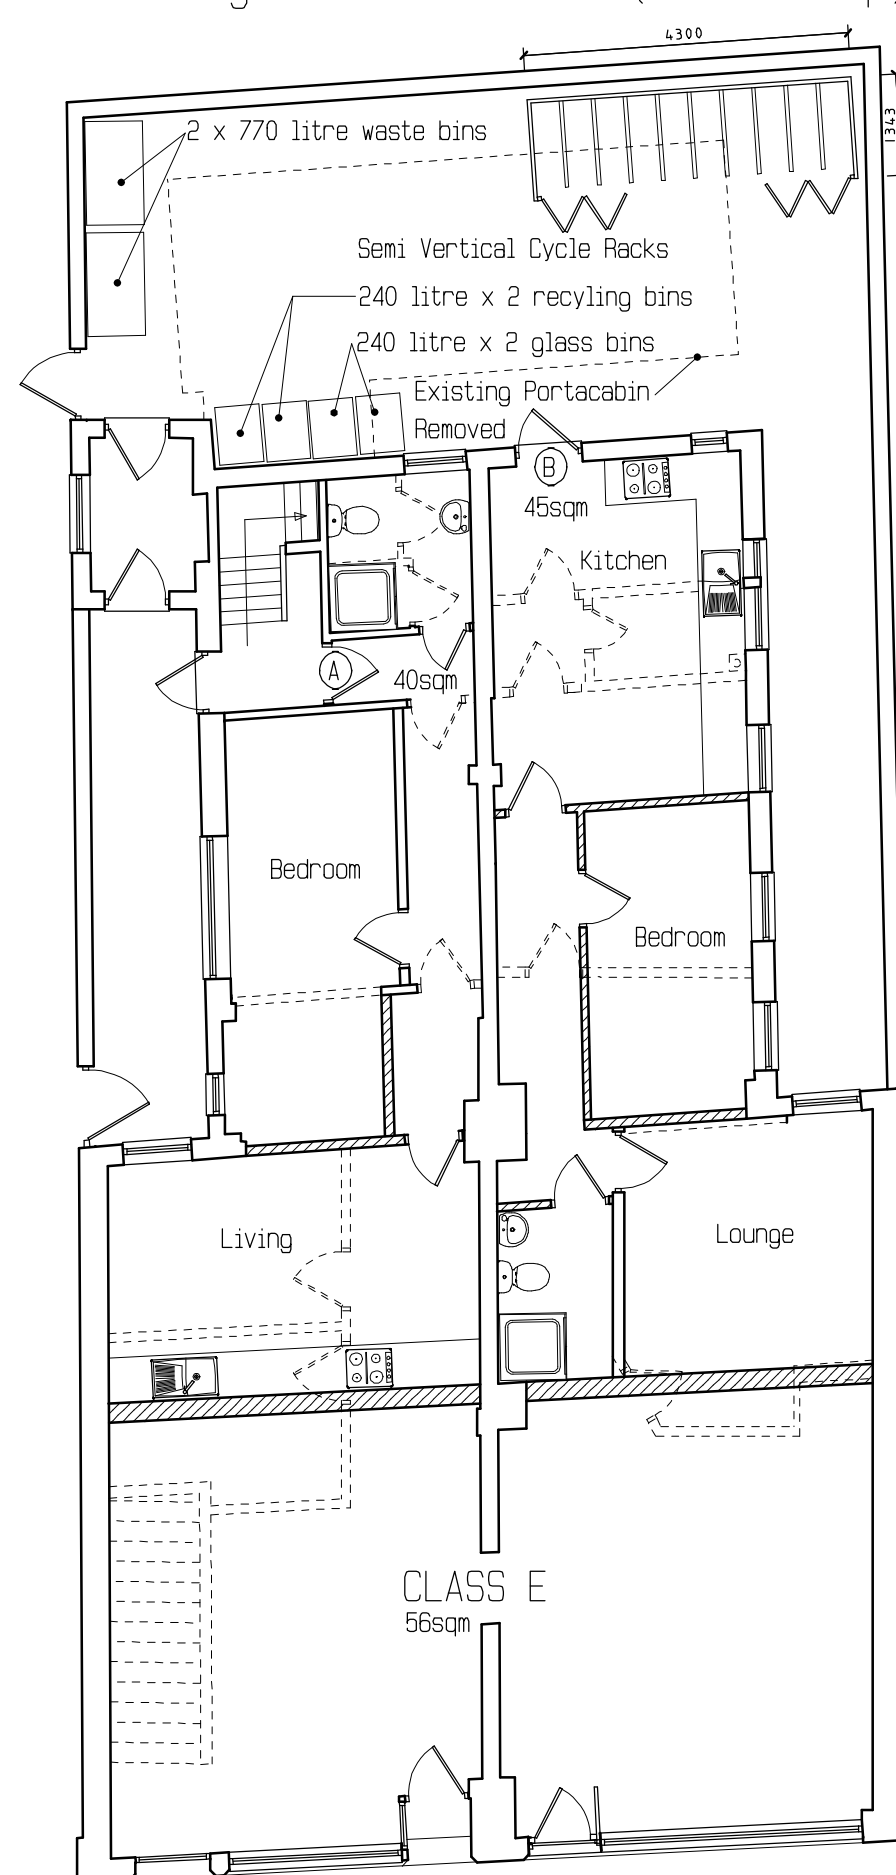
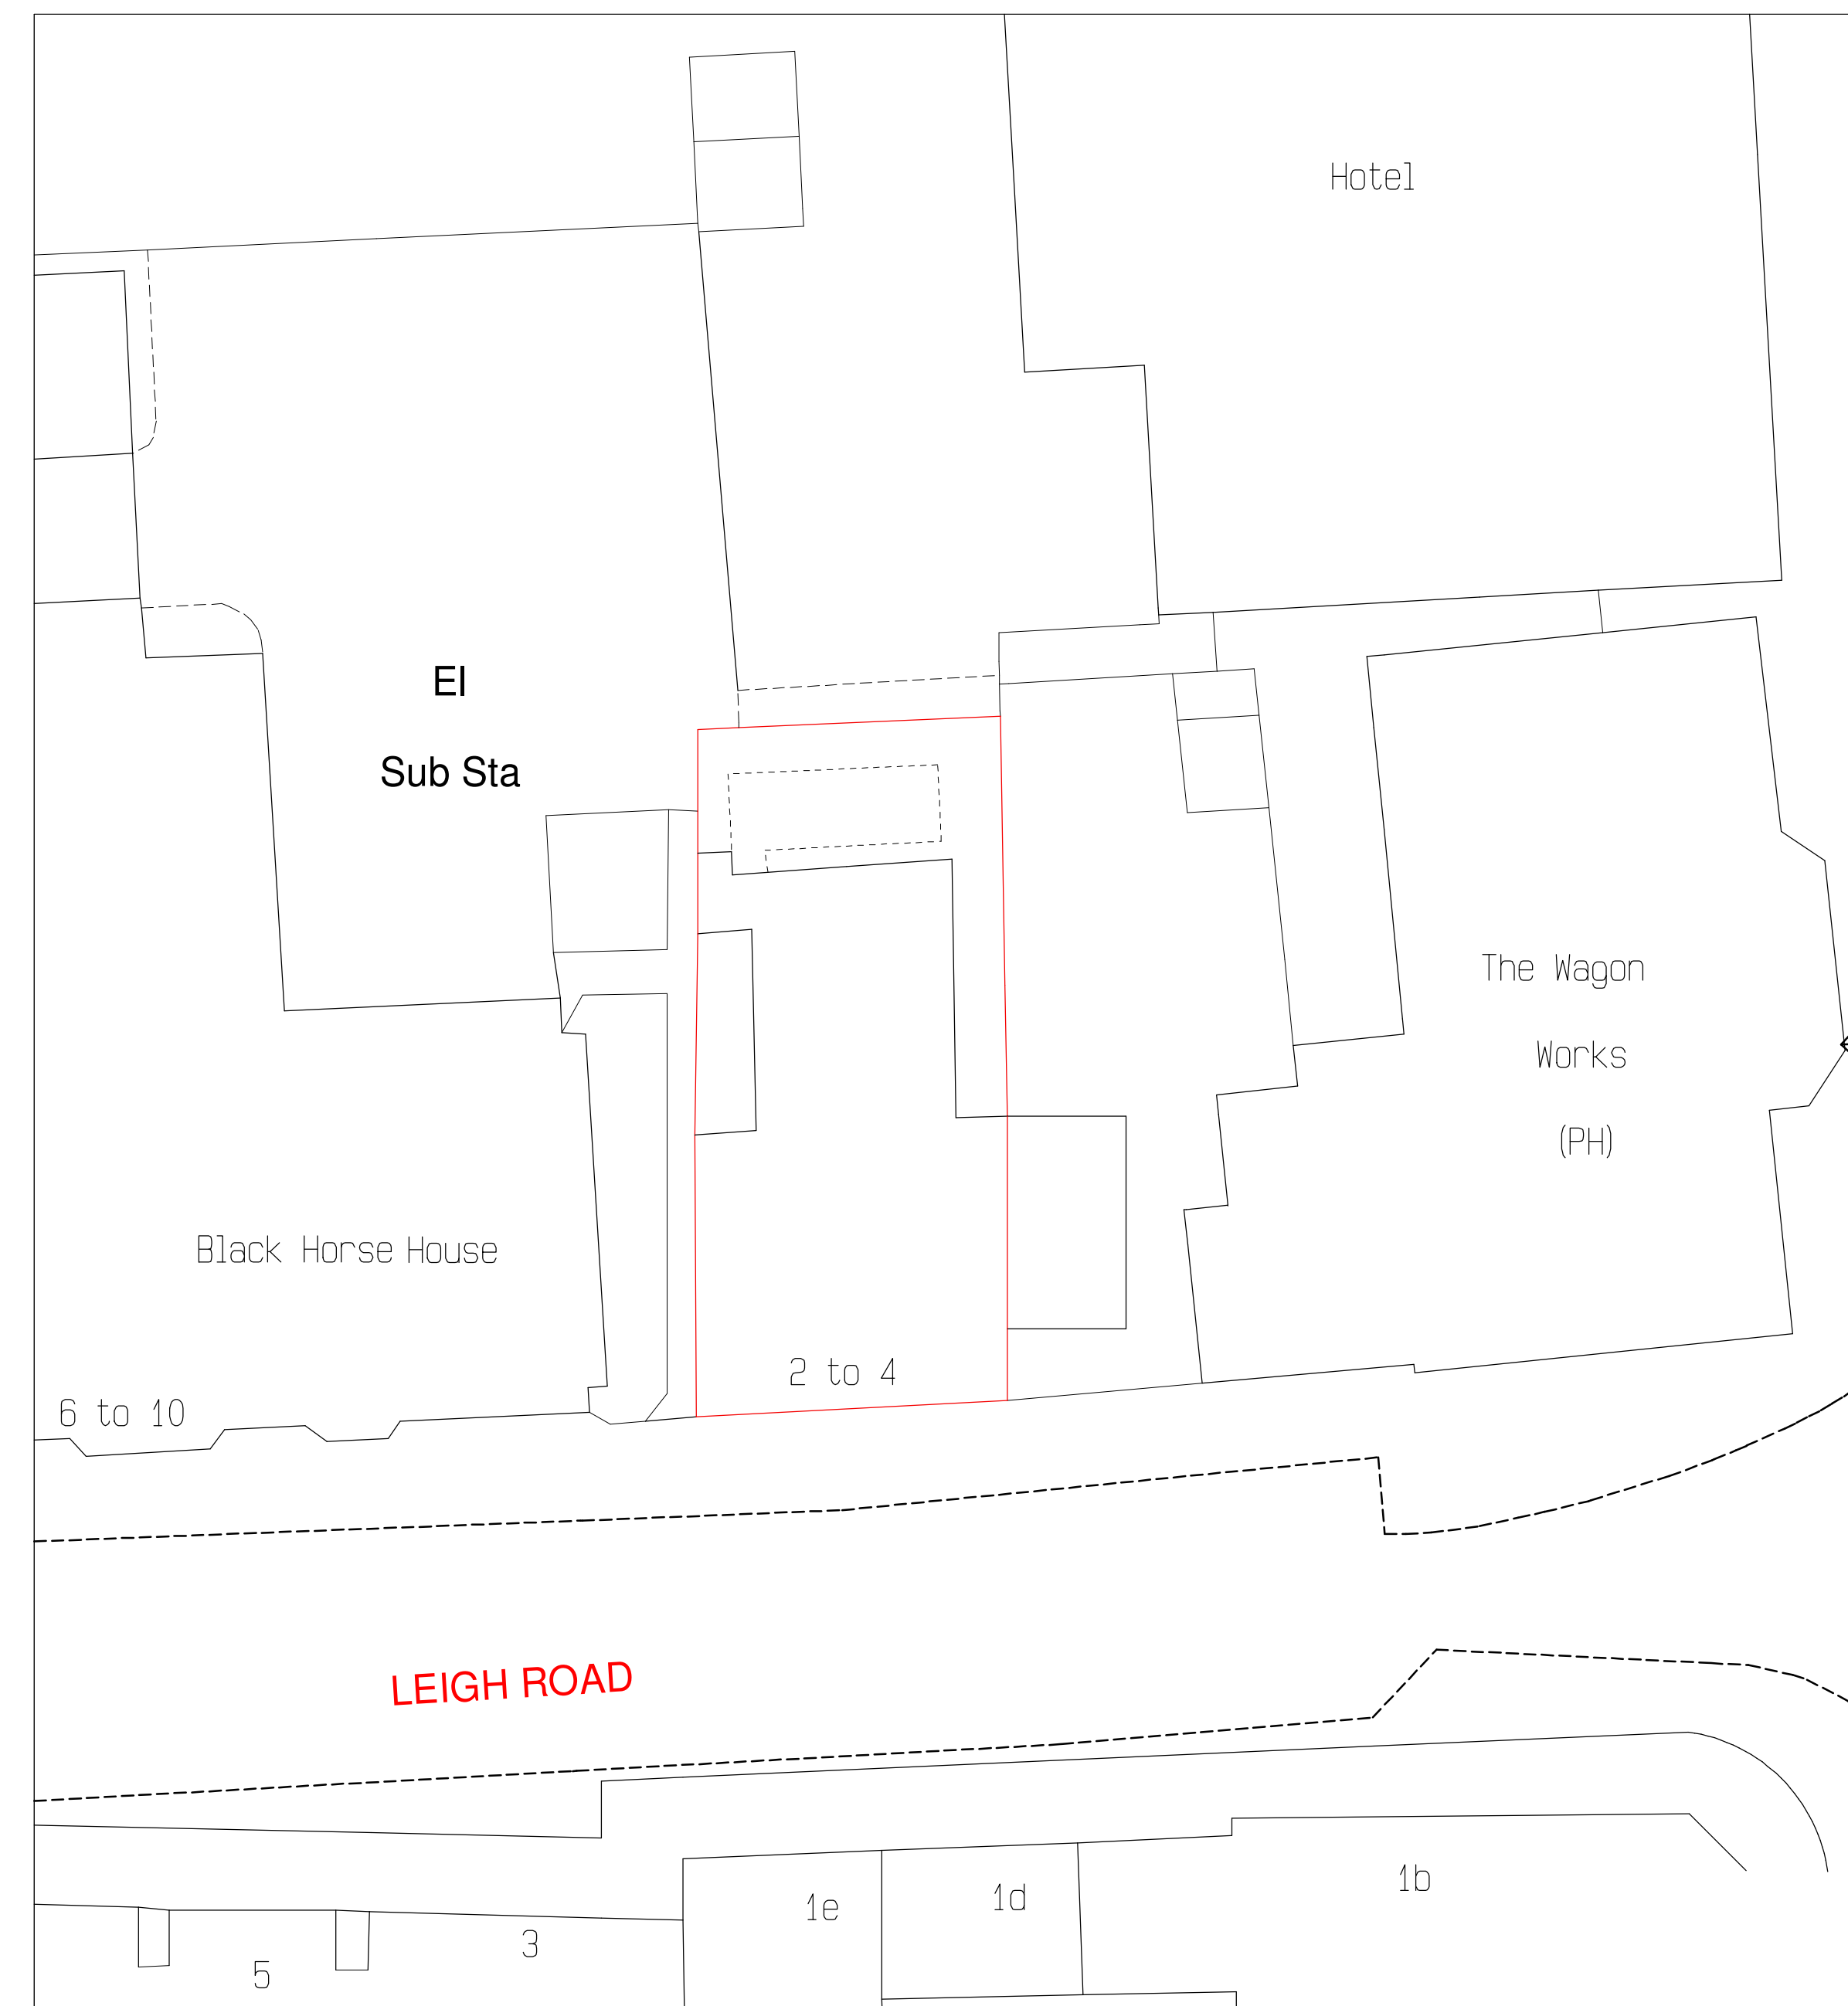
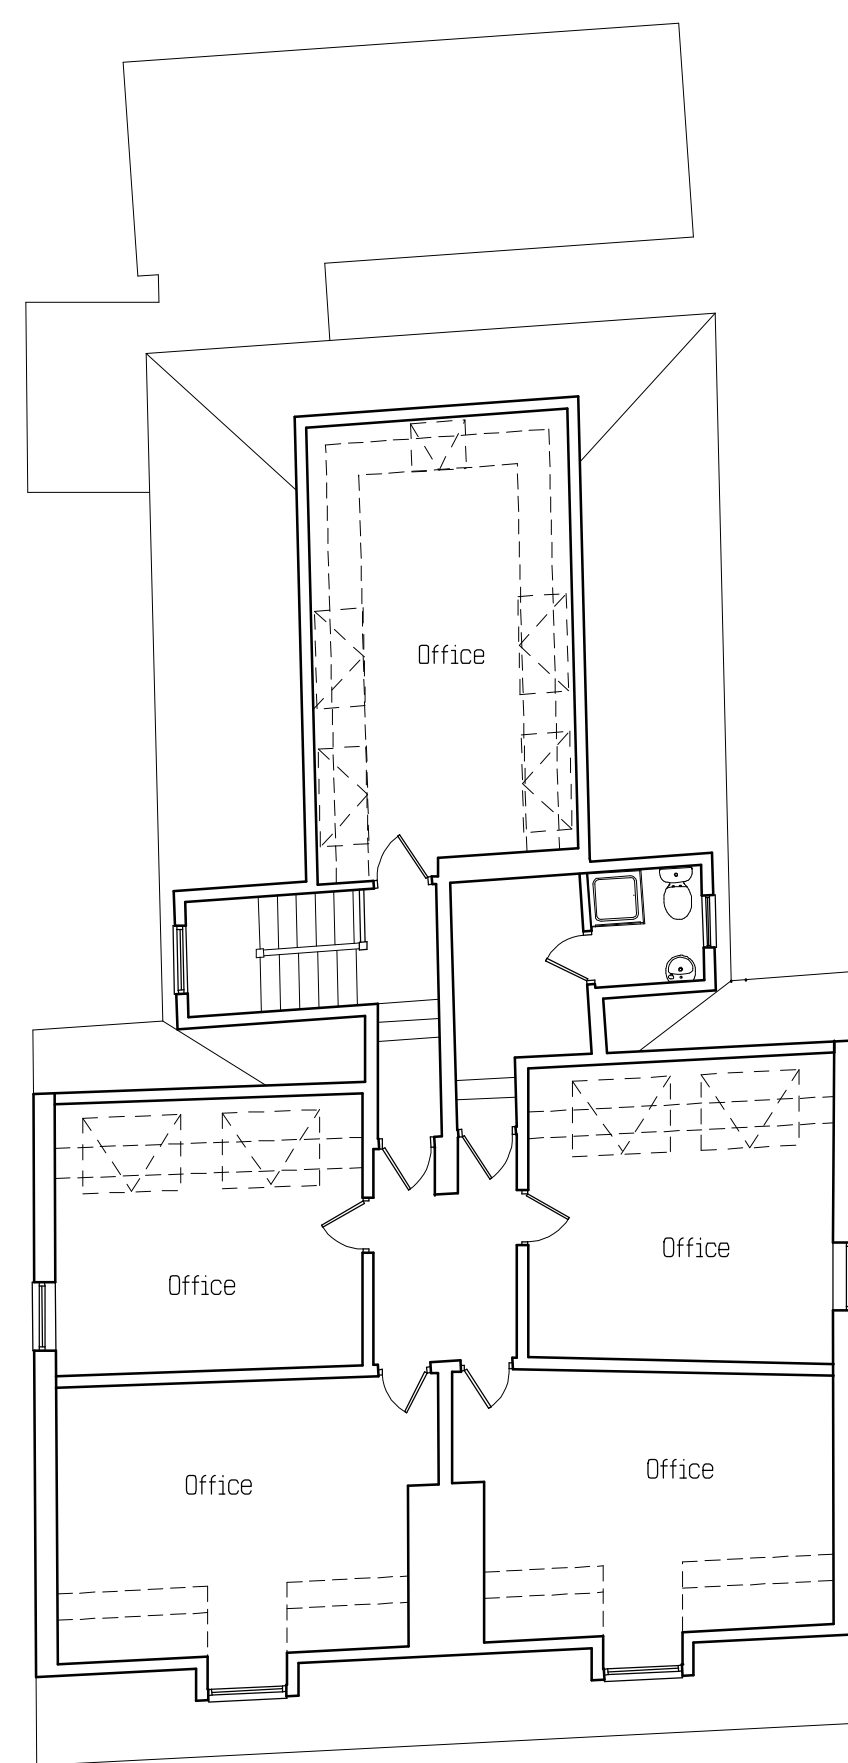
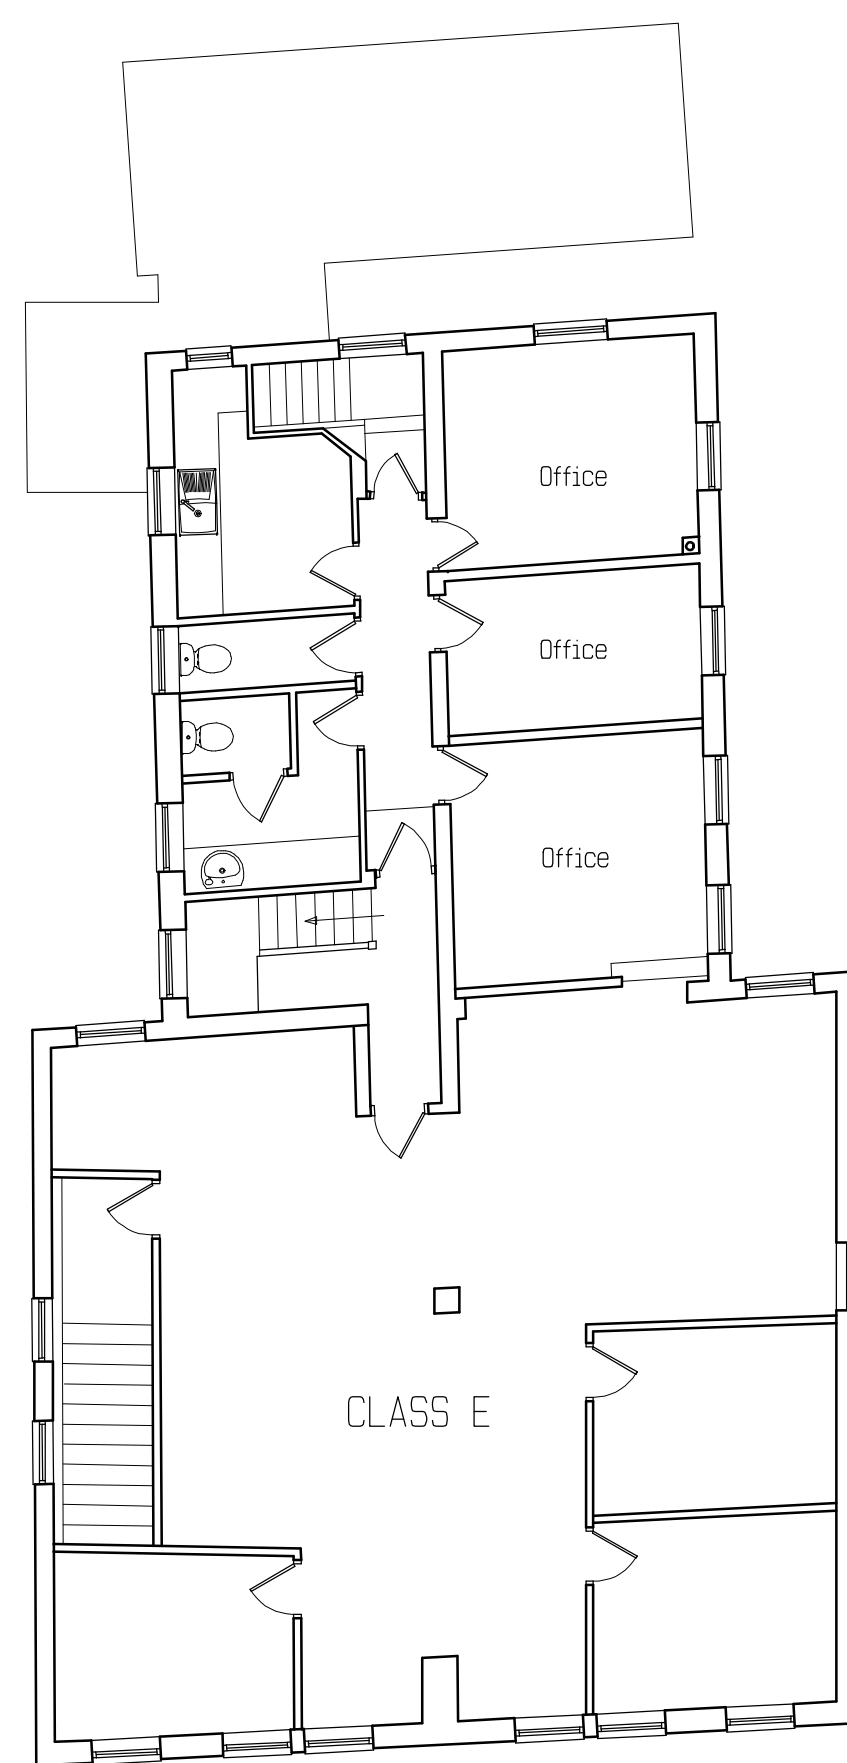


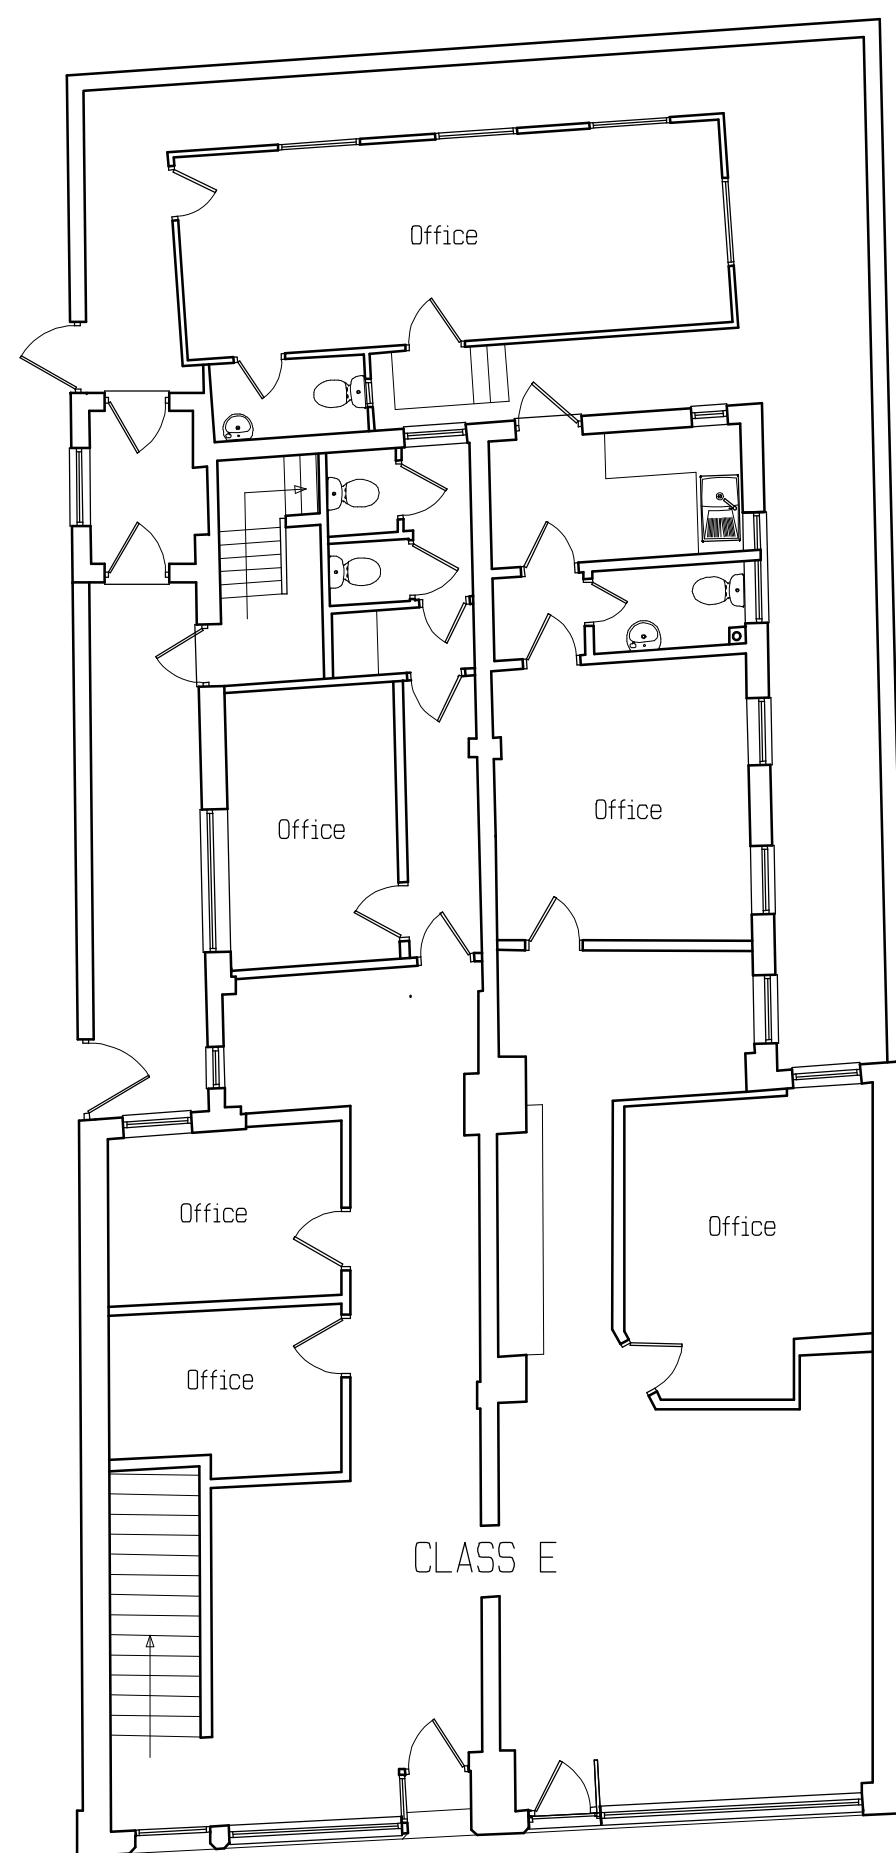

SCHEDULE OF GIA:

Flat A = 40sqm or 430sqft - 1 Bedroom

Flat B = 45sqm or 484sqft - 1 Bedroom

Flat C = 37sam or 398soft - 1 Bedroom

Flat D = 37sqm or 398sqft - 1 Bedroom

Flat F = 43sqm or 462sqft. - 1 Bedroom

Flat F = 39sqm or 419sqft = 1 Bedroom

Flat G = 49sqm or 527sqft - 1 Bedroom

Class E retained:

Ground Floor = 56sqm or 602sqft

First Floor = 126sqm or 130sqft

ACA ARCHITECTURAL DESIGN LTD 9 WOODSIDE AVENUE EASTLEIGH S050 9ES Tel: 07817616023 or Email: acaadesign@gmail.com	
Client Bajar Property Investments	
Project Title 2-4 Leigh Road, Eastleigh S050 9FH	
Drawing Title Existing & Proposed Plans	
Scale 1:100 & 1:200 On A1 Paper 0 2m 4m 6m 8m 10m  © This drawing is the copyright of ACA Design Ltd. It may not be copied, altered or reproduced without their written authority. This drawing must not be scaled IF IN DOUBT ASK !!	 Drawn 1 AC
Drawing No. 2023/02	Rev. A