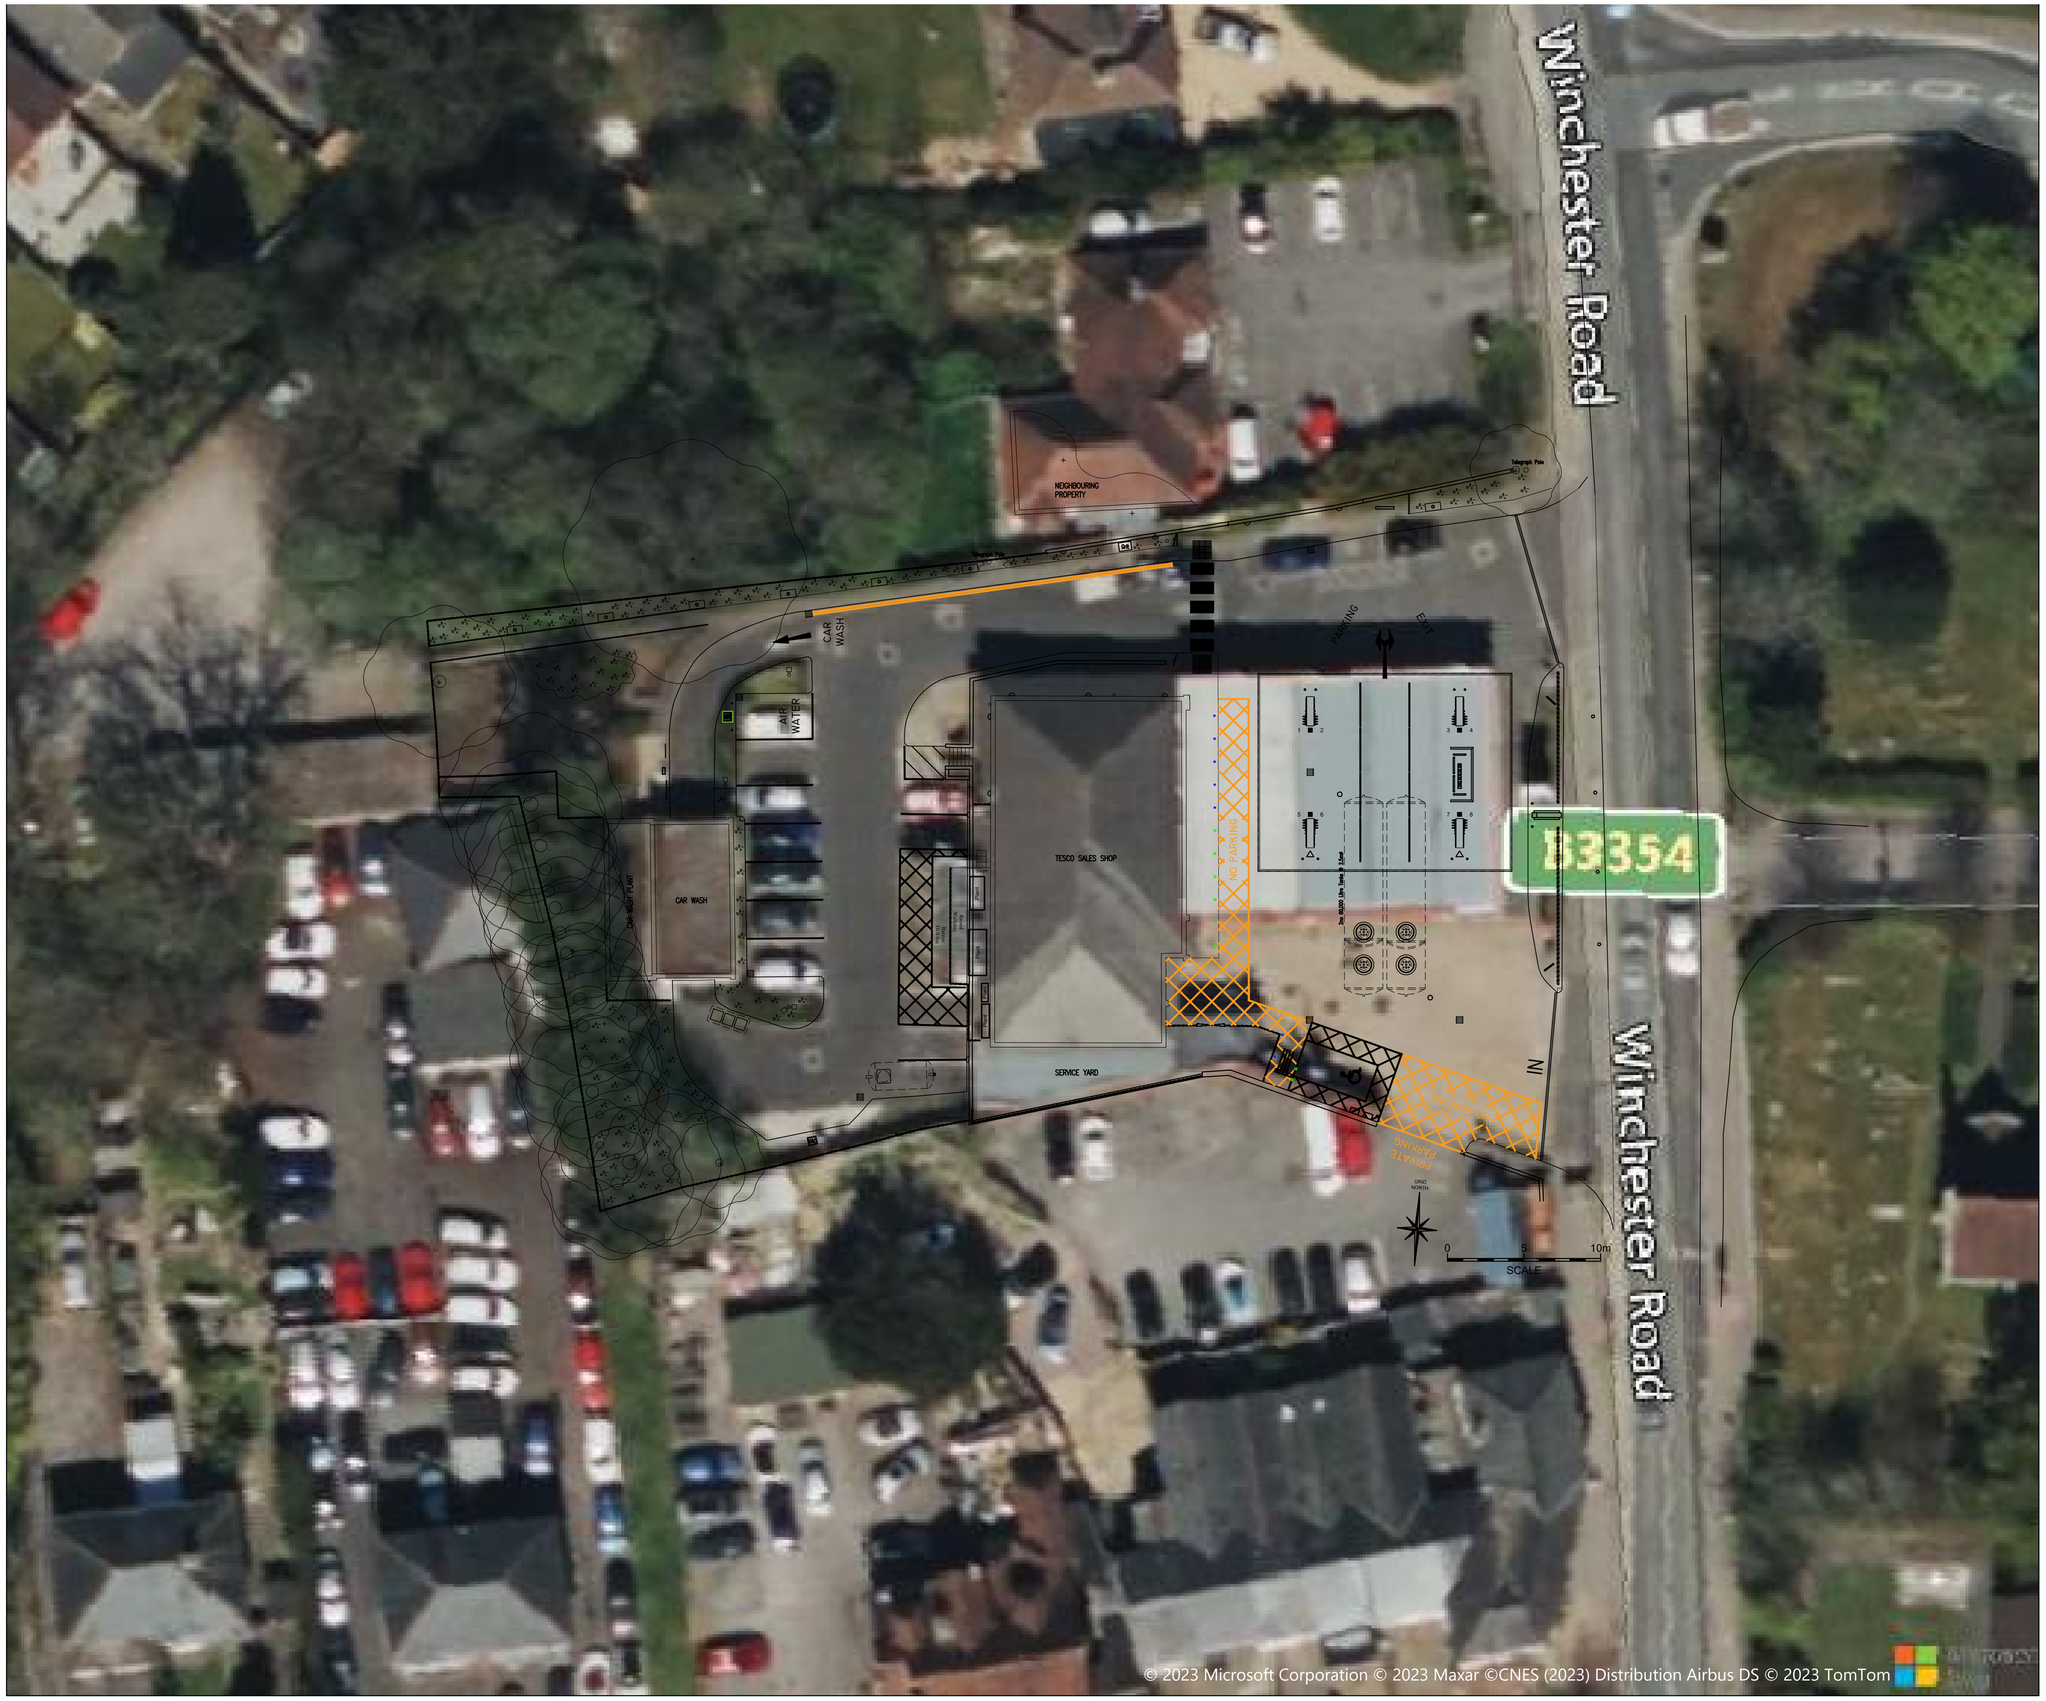


	Revision	Date	By	Chk

All dimensions to be verified on site, and the Architect informed of any discrepancy. All drawings and specifications should be read in conjunction with the Health and Safety Plan; all conflicts should be reported to the appointed Principal Designer.

Esso Petroleum Company Limited

Fair Oak Express

Winchester Road, Fair Oak, Eastleigh, SO50 7HD

Sheet Name: Proposed Block Plan
Drawing Stage : PLANNING
Purpose of issue: PLANNING

Date: 07.08.23 **Checked by:** CJR

Drawn by: CJR **Scale @ A1:** 1:200

Project No: 8371 **Revision:** /
ESSO pbl No: 200932
Drawing No : 2023-011P

BOWMANRILEY
ARCHITECTS • BUILDING CONSULTANTS • INTERIORS

© Do not scale from this drawing. This drawing is the copyright of Bowman Riley Architects Limited.
P:\Architecture\Energy\8371 - Esso - Fair Oak Express - T&L Project\8371 - 03 Cad\001 - Planning\8371_200932_Fair Oak Express_23-020P - Car Wash Removal Scheme.dwg