



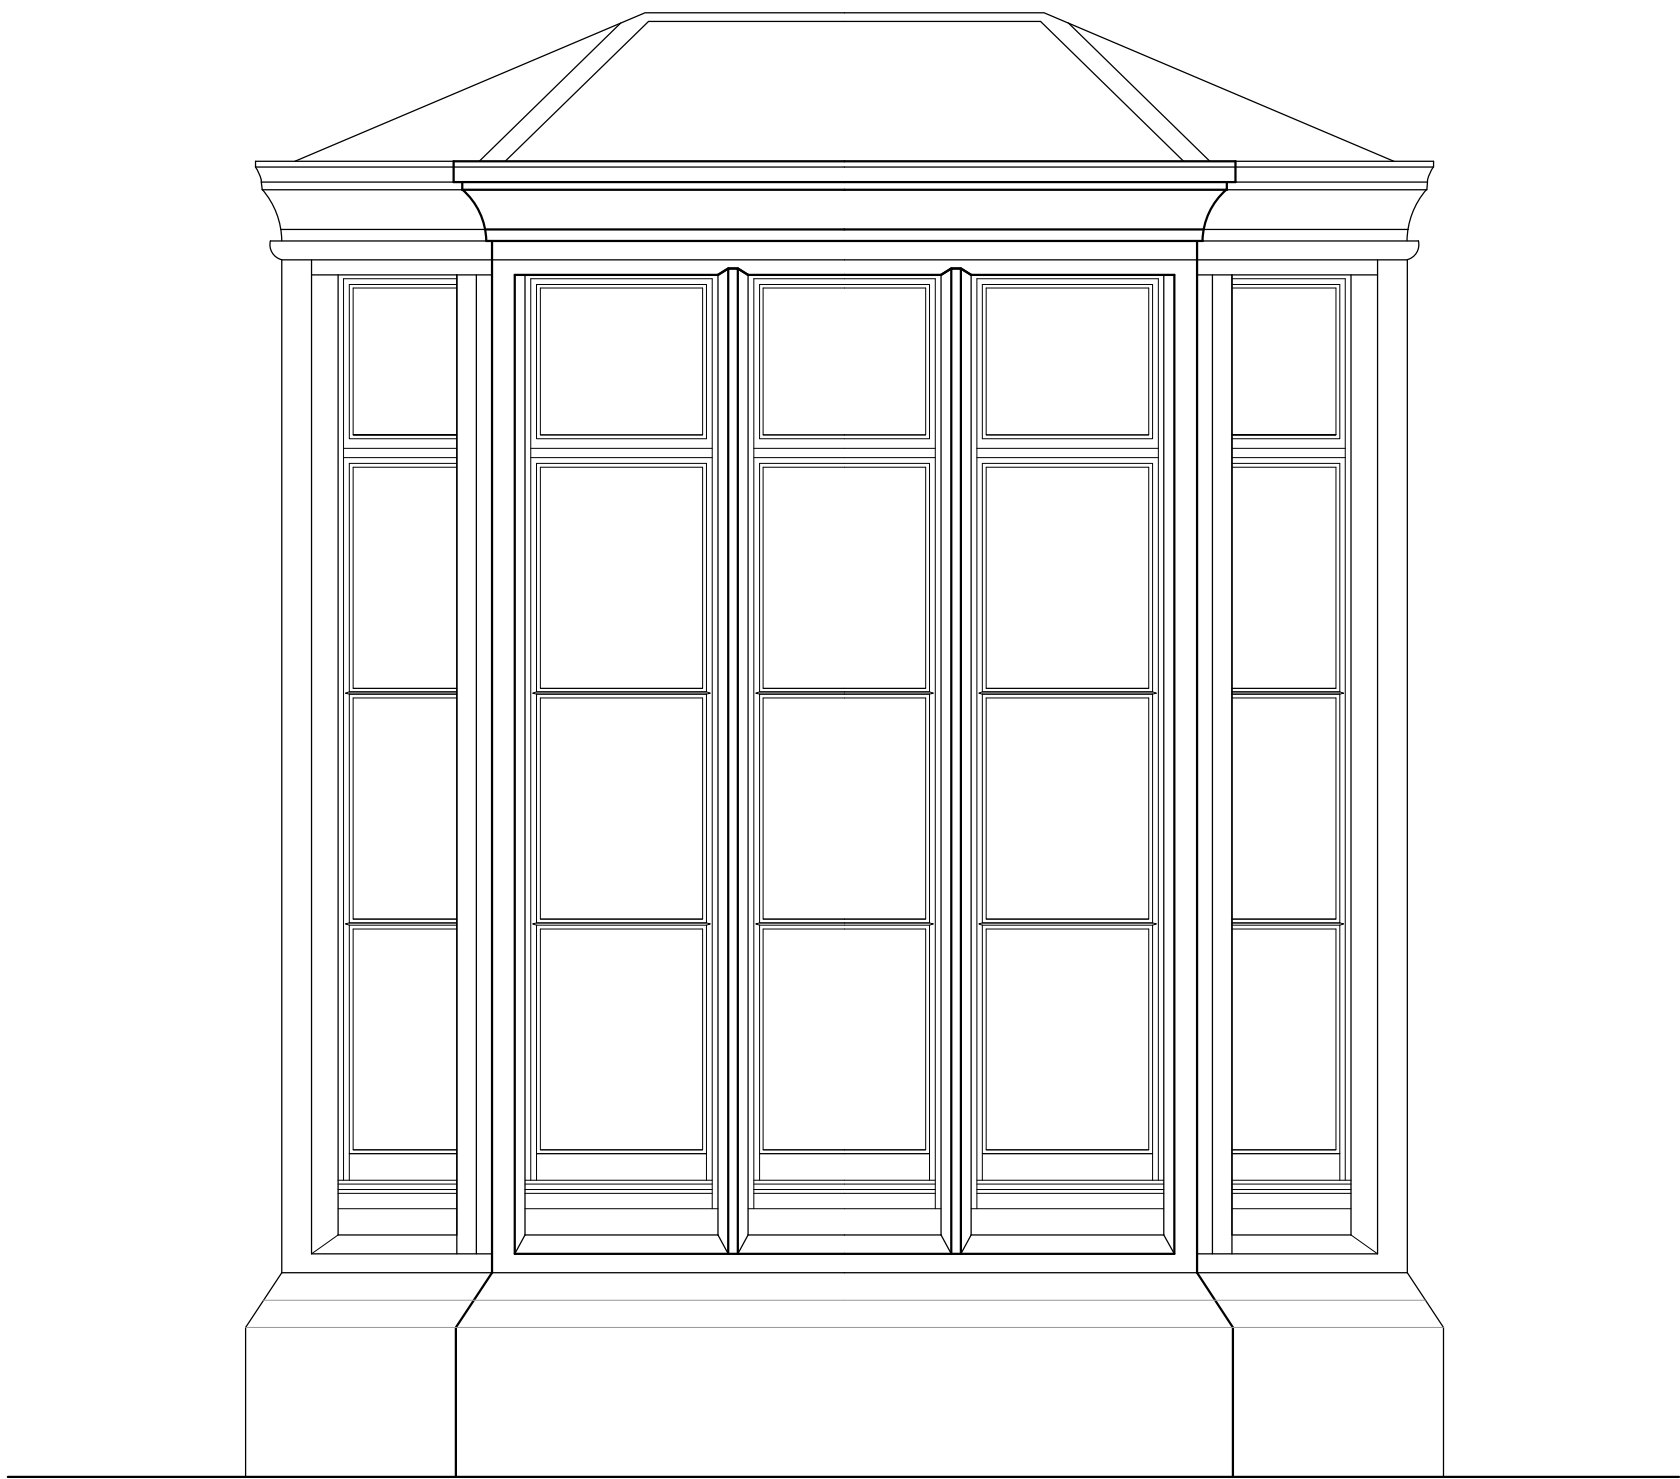

Window A - As Existing and Proposed

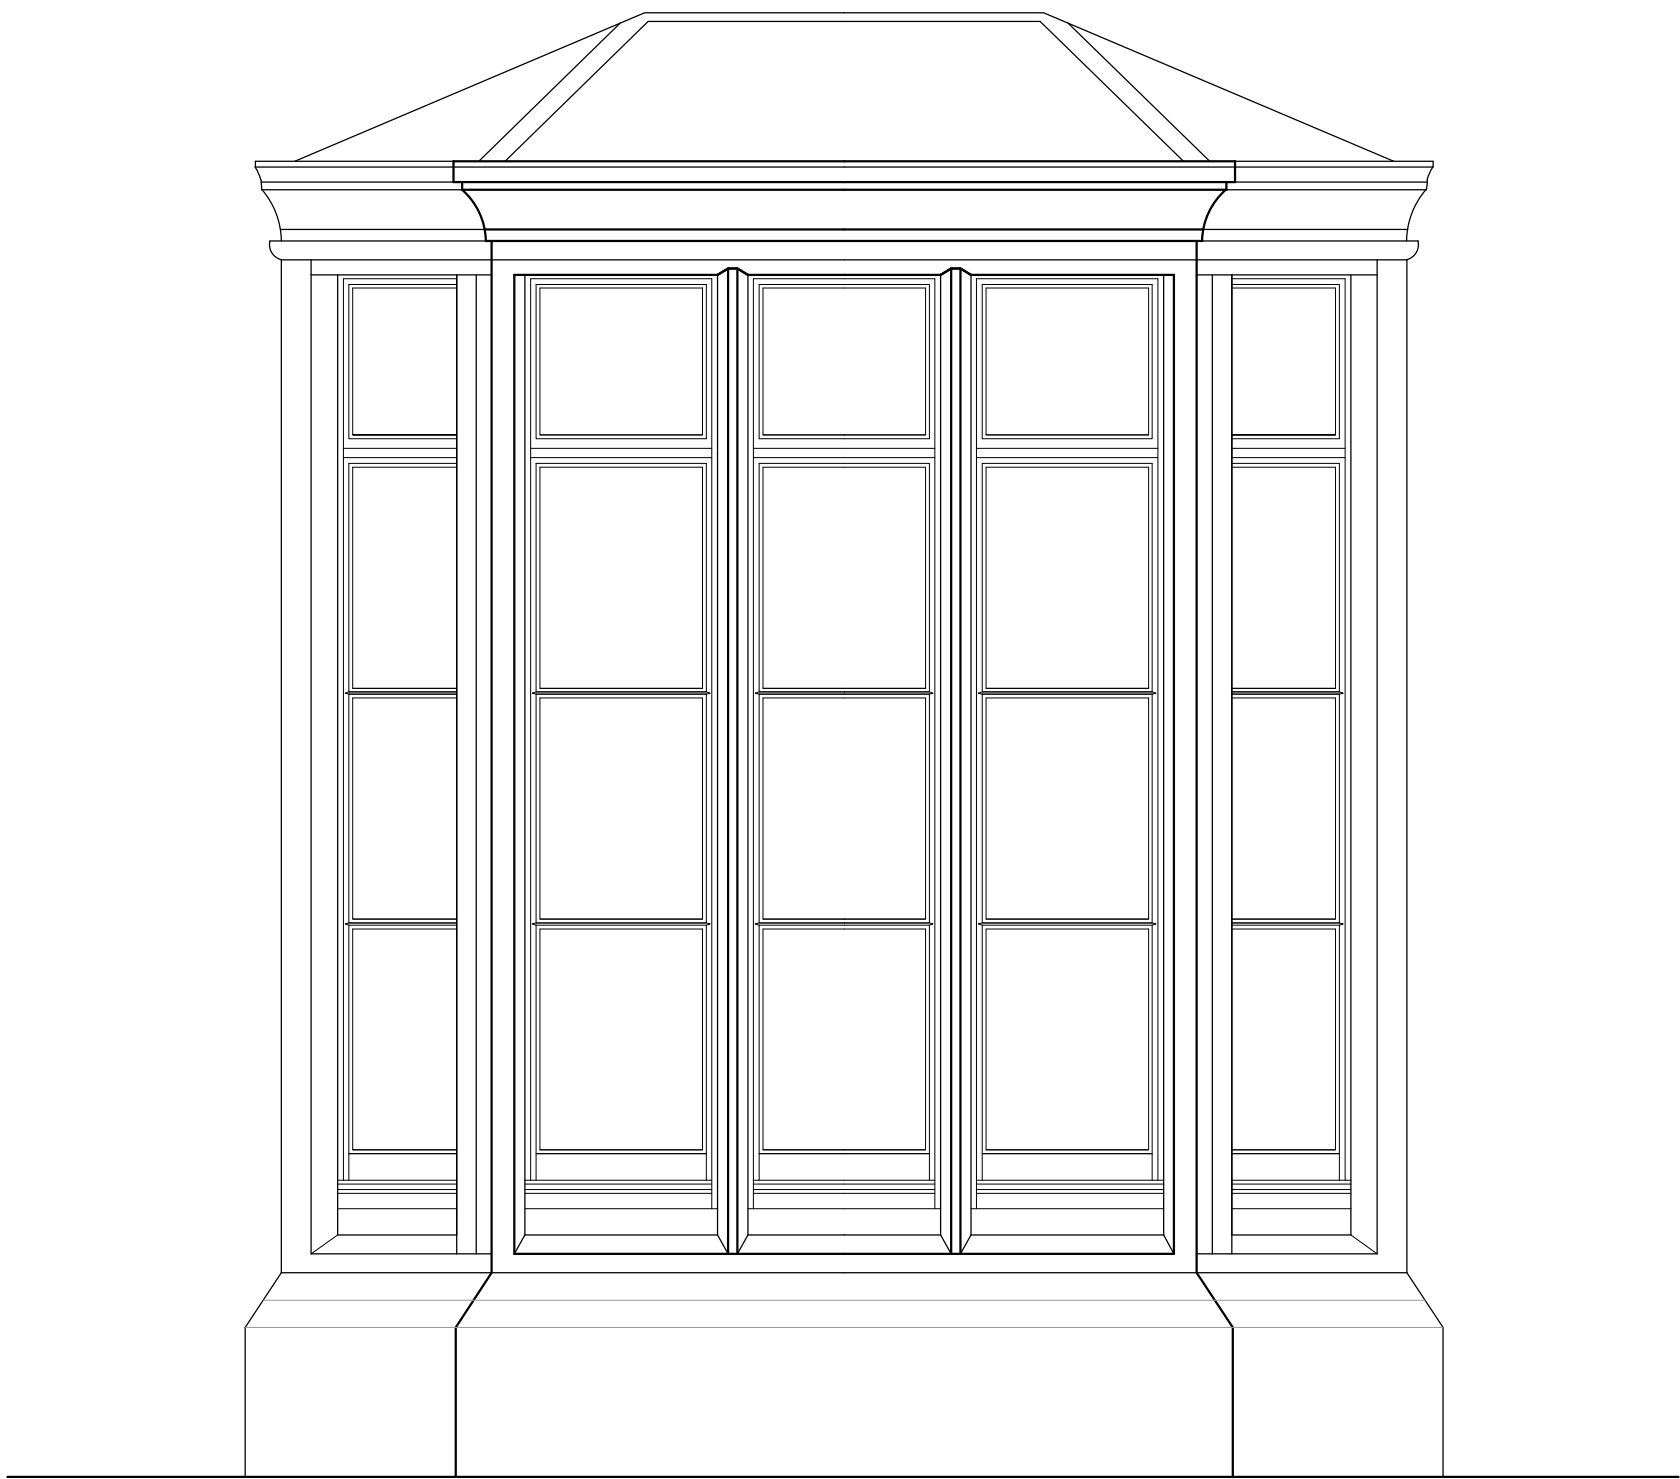

Window B - As Existing and Proposed

-	Issued for LBC Application	NJ	06-09-23
Rev.		By	Date

Coast Architecture Ltd
The Hawthorns, 105 Dibles Road,
Warsash, Southampton, SO31 9JL
07920 260758
Project
Hoe Moor House, Dodwell Lane,
Bursledon, SO31 1AB
Client
Mr and Mrs N Wilson

Title Windows A and B - As Existing and Proposed			
Date Aug 23		Drawn By NJ	
Job No. C23-001	Drawing No. 802	Scale 1:20@A1	Revision -