



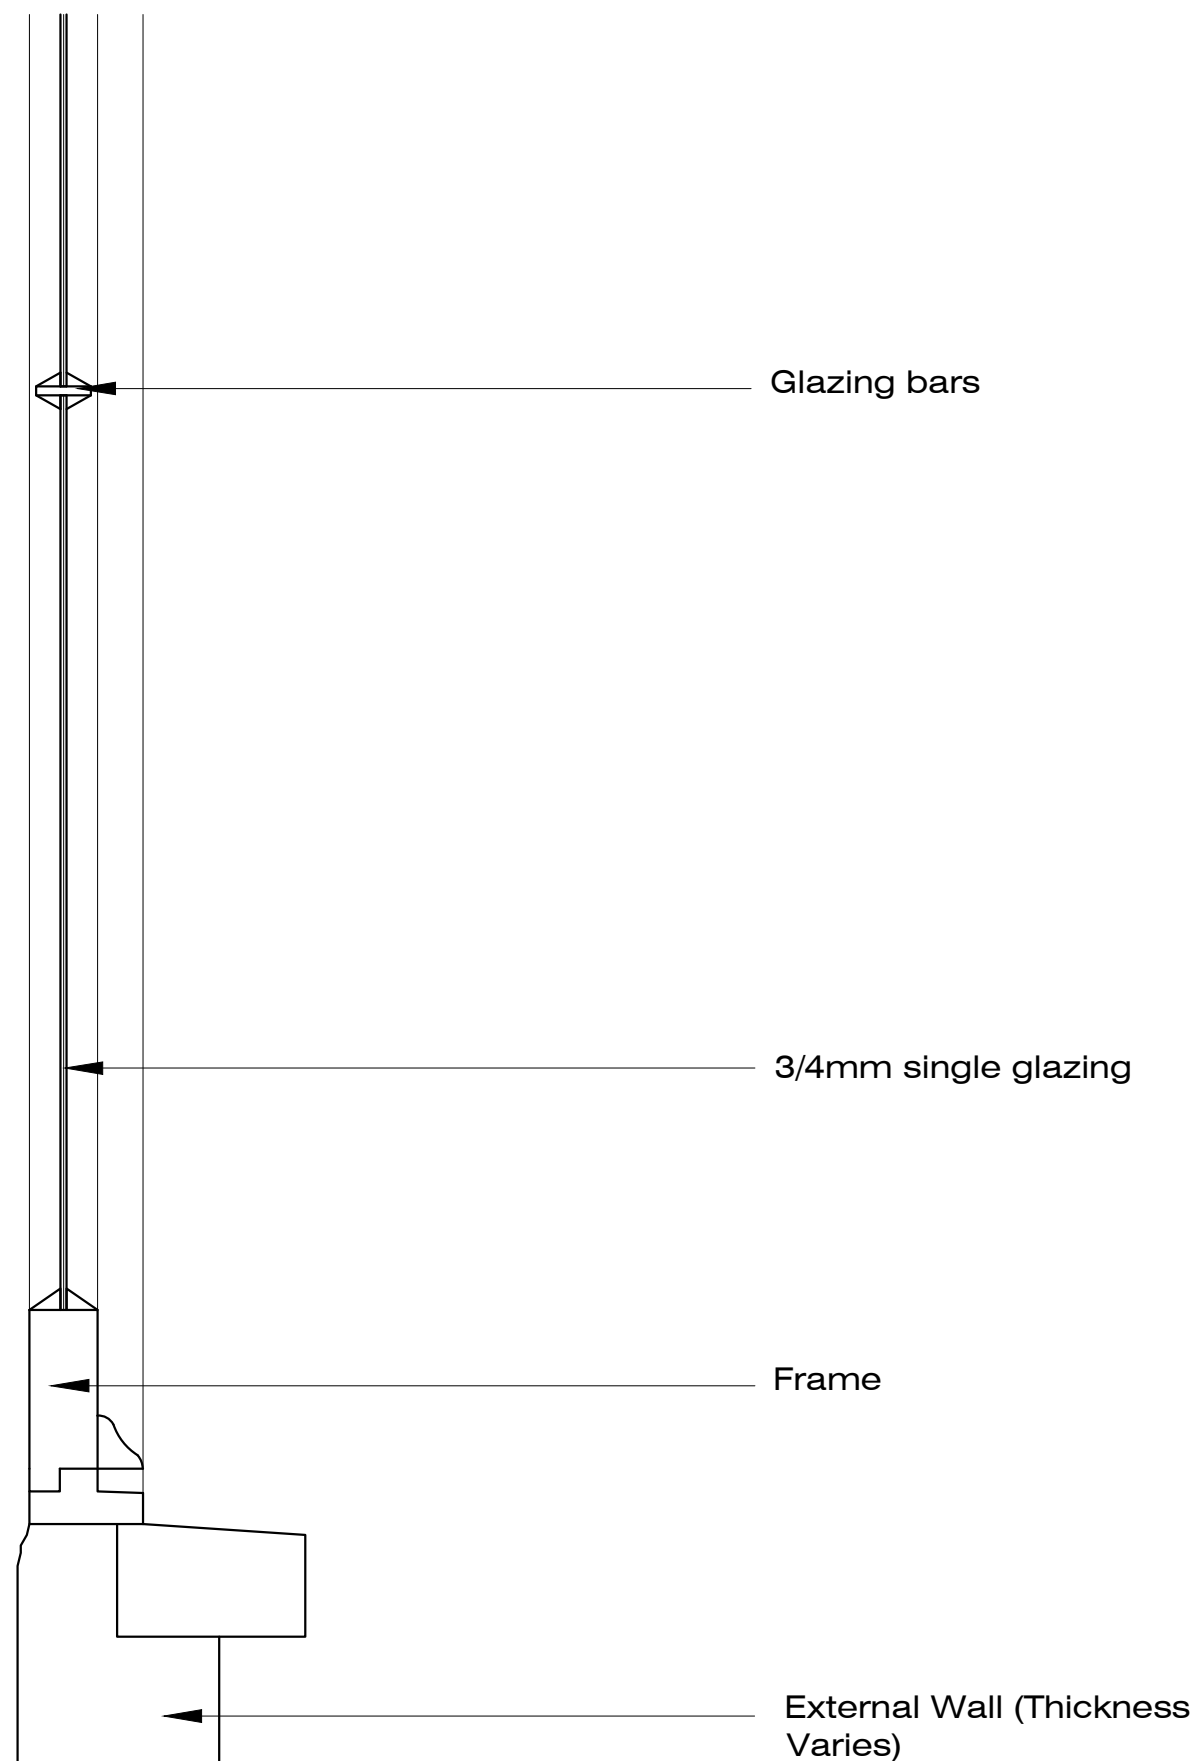

Window Typical Section - As Existing

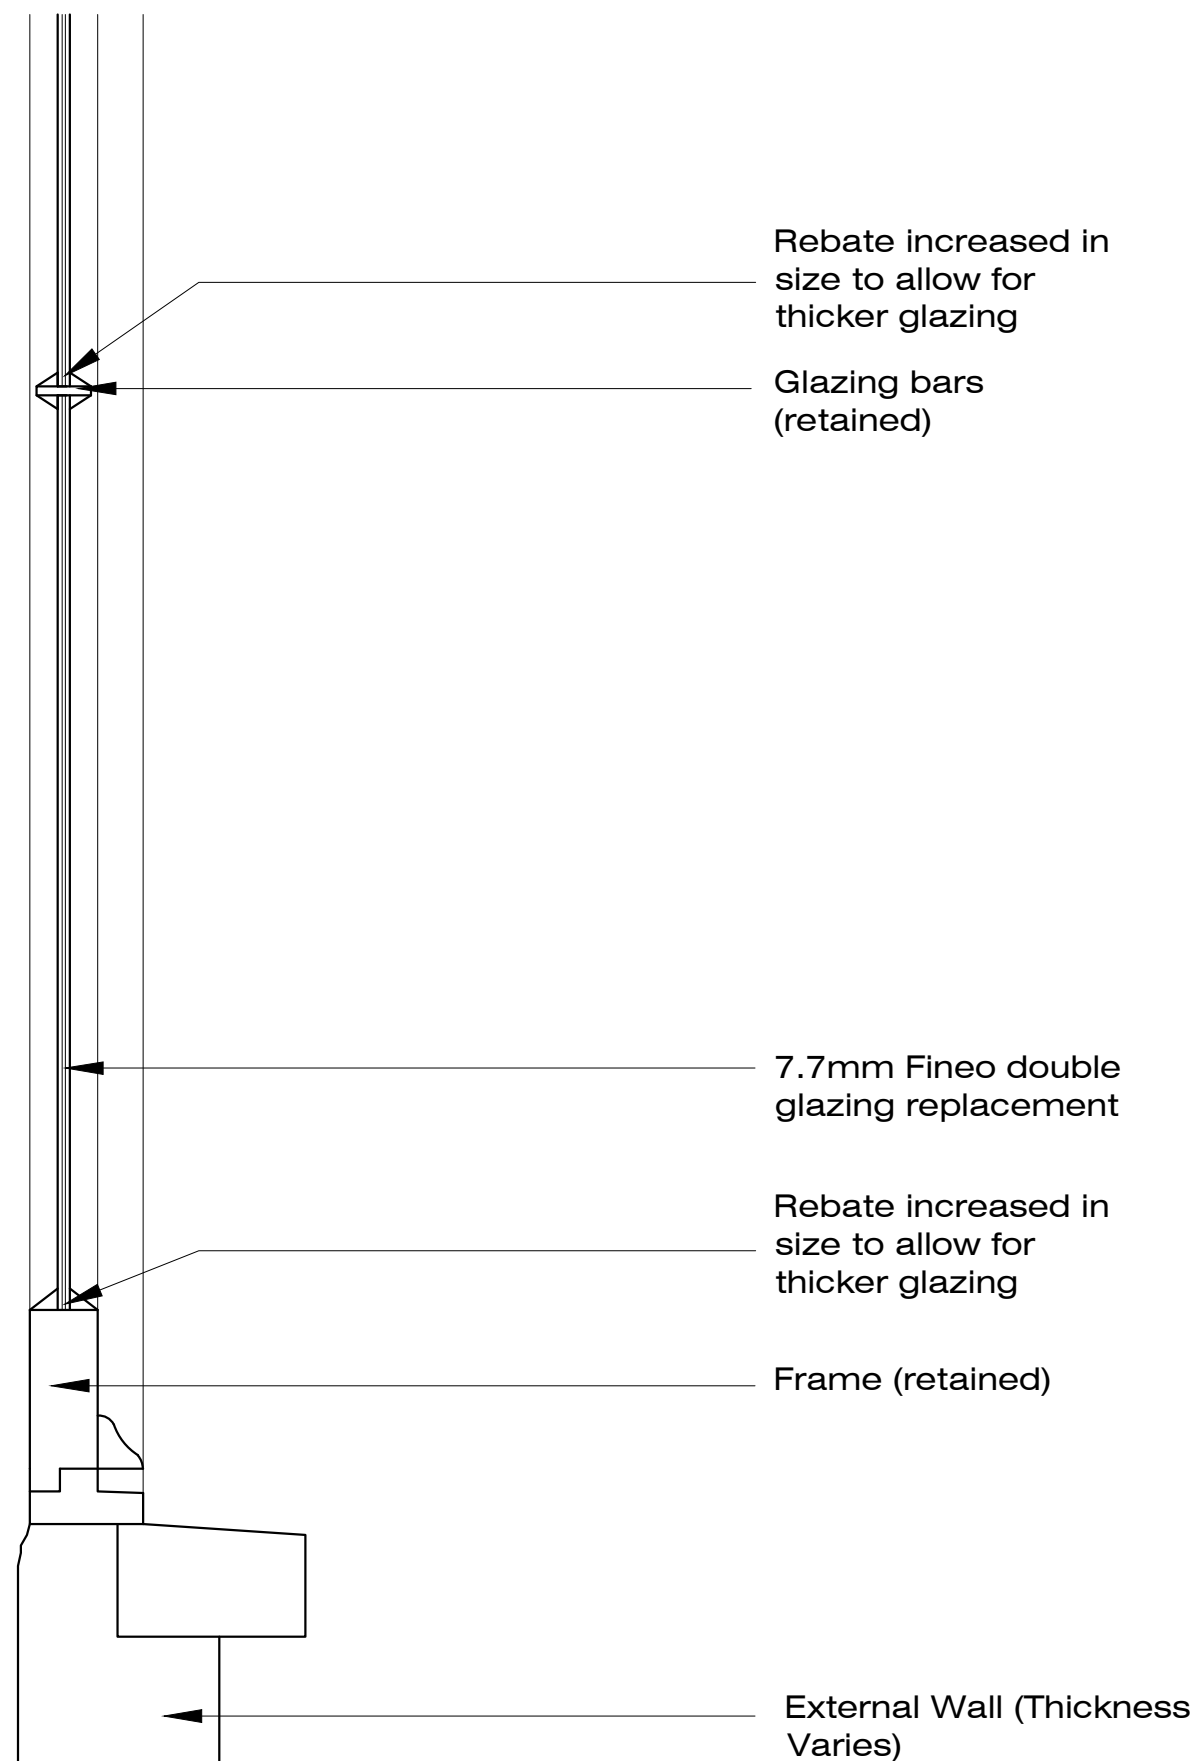

Window Typical Section - As Proposed

-	Issued for LBC Application	NJ	06-09-23
Rev.		By	Date
Coast Architecture Ltd The Hawthorns, 105 Dibles Road, Warsash, Southampton, SO31 9JL 07920 260758 Project Hoe Moor House, Dodwell Lane, Bursledon, SO31 1AB Client Mr and Mrs N Wilson			
Title Window Typical Section - As Existing and Proposed			
Date	Aug 23	Drawn By	NJ
Job No.	Drawing No.	Scale	Revision
C23-001	804	1:5@A1	-