


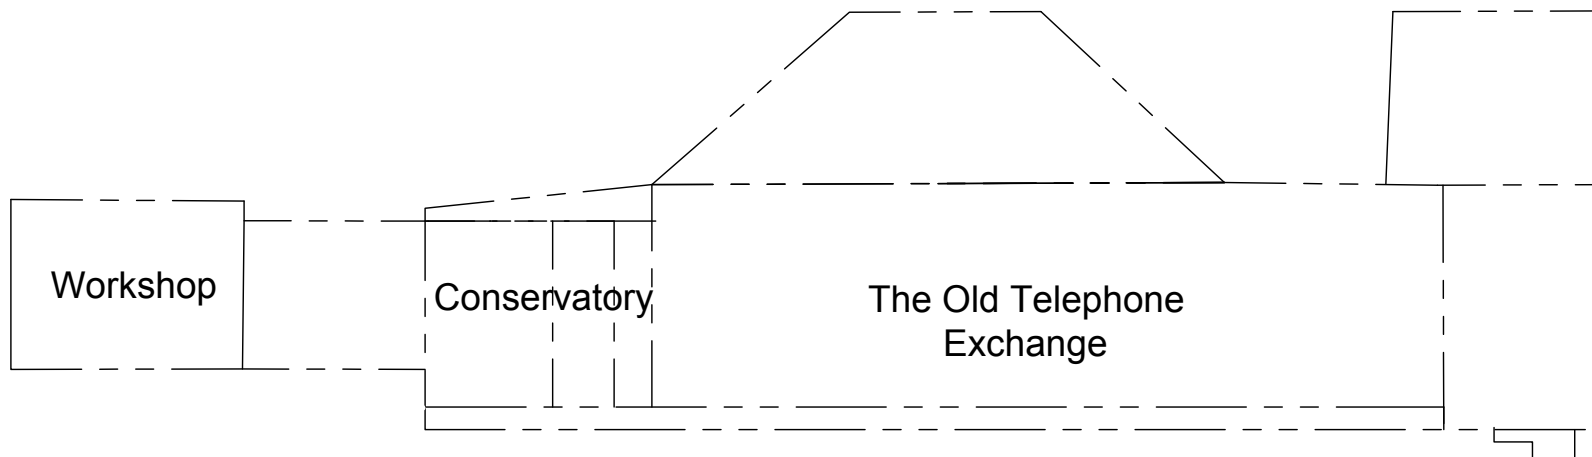

Existing and proposed elevation
will be the same dimensions

Side Elevation 1
Scale 1:100