




Front of House

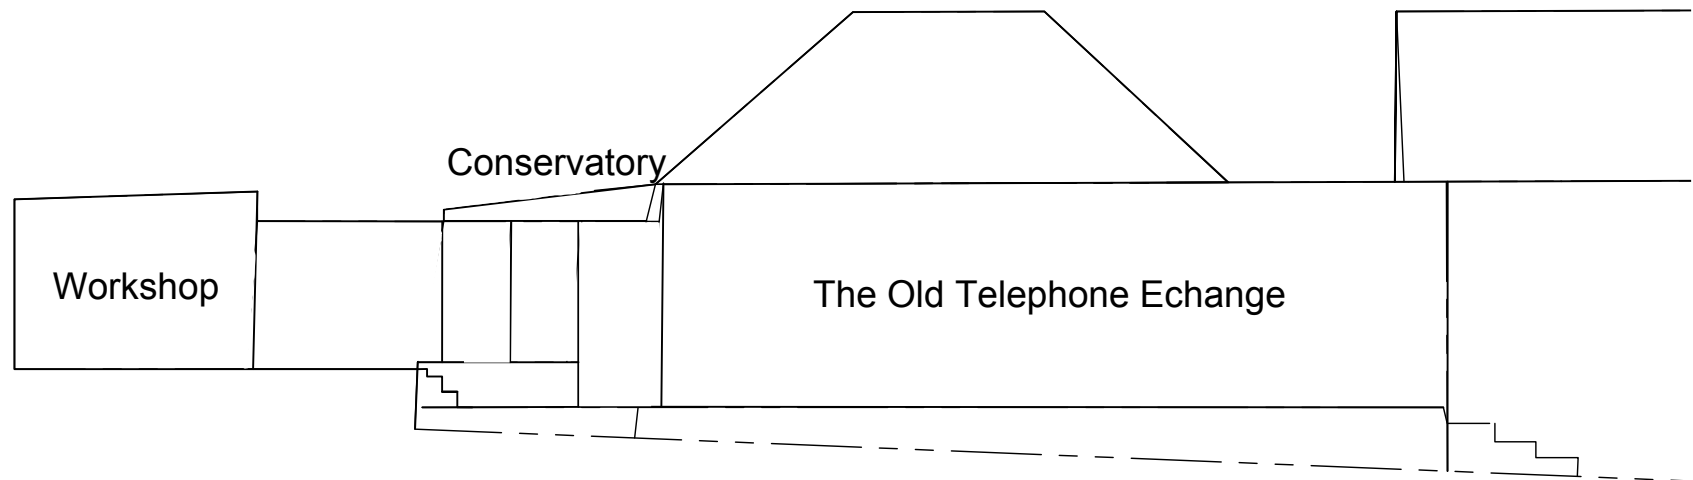

Side Elevation Plan 0
Scale 1:100