





Existing Floor Plan 1:100 @ A3

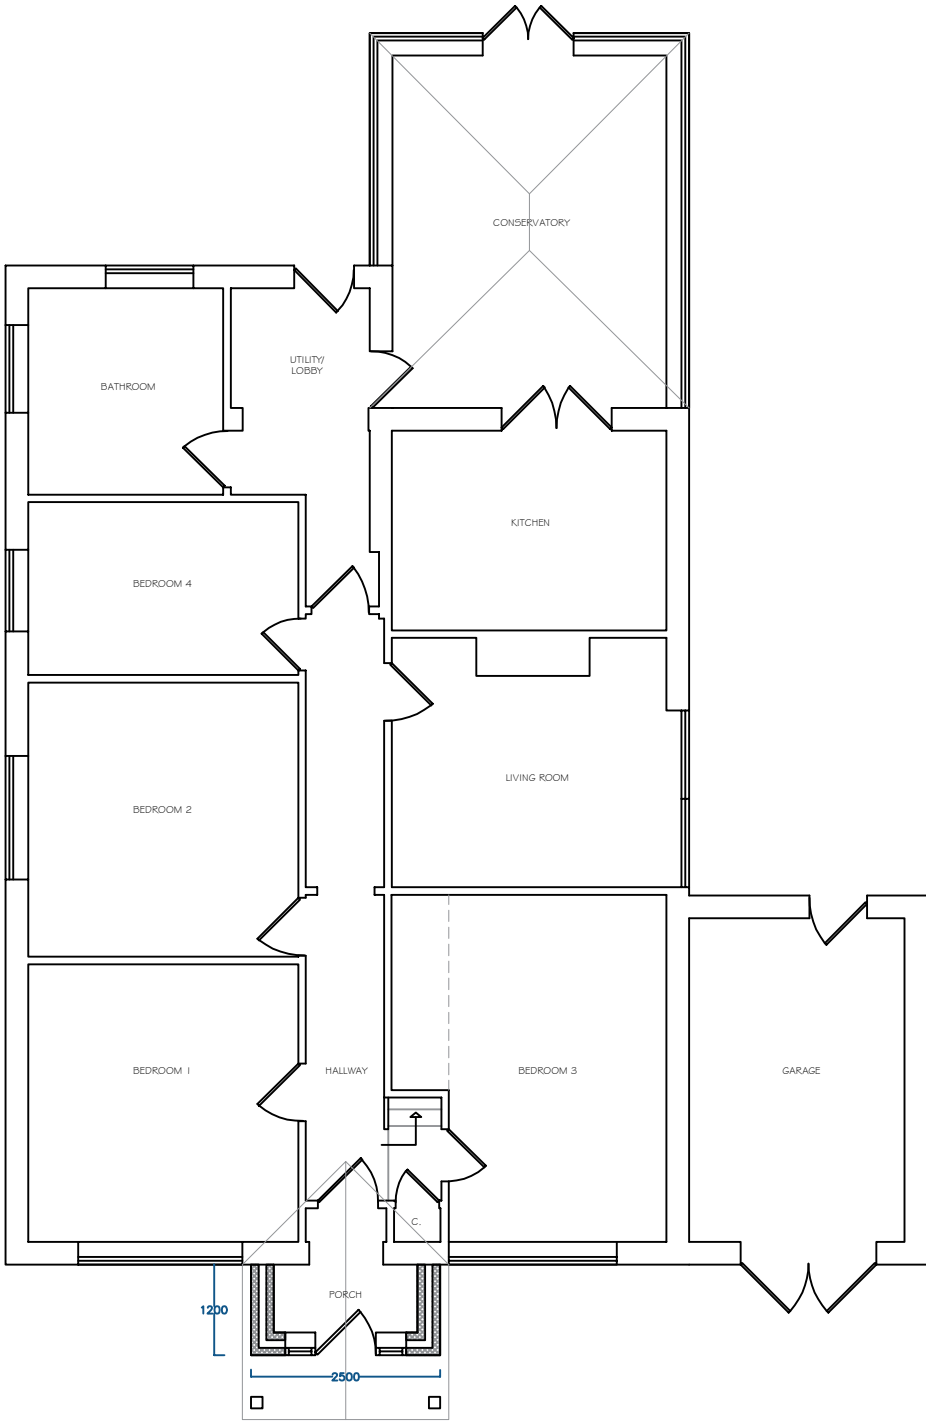

Proposed Floor Plan 1:100 @ A3



Site Location Plan 1:1250 @ A3

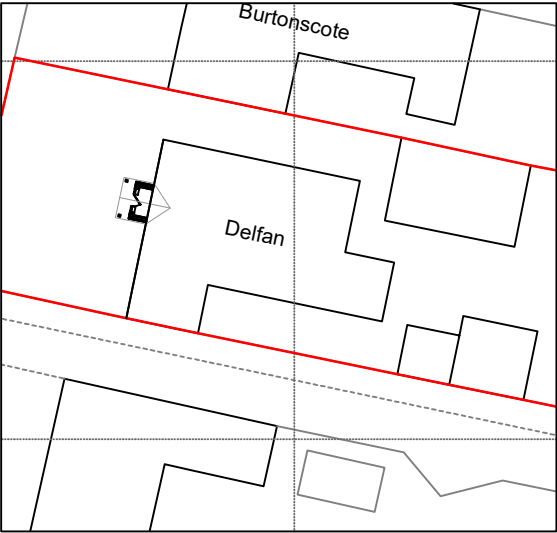

Block Plan 1:500 @ A3



OFFICE ADDRESS:
Apple Tree Architectural Design Consultants
25 Crows Nest Lane
Botley
Southampton
Hants

CLIENT & SITE ADDRESS:
Nick Hammett
Delfan
Hamble Lane
Southampton
SO31 8DR

DISCLAIMER:
These drawings are the property of Apple Tree Architecture Ltd. and should not be copied or amended without permission. Do not scale from this drawing, check all measurements on-site prior to fabrication

SHEET:
1

REVISION:
1

PROJECT NUMBER:	382
DATE:	August 2023
SCALE:	As specified @ A3