




Existing East Elevation

1:50

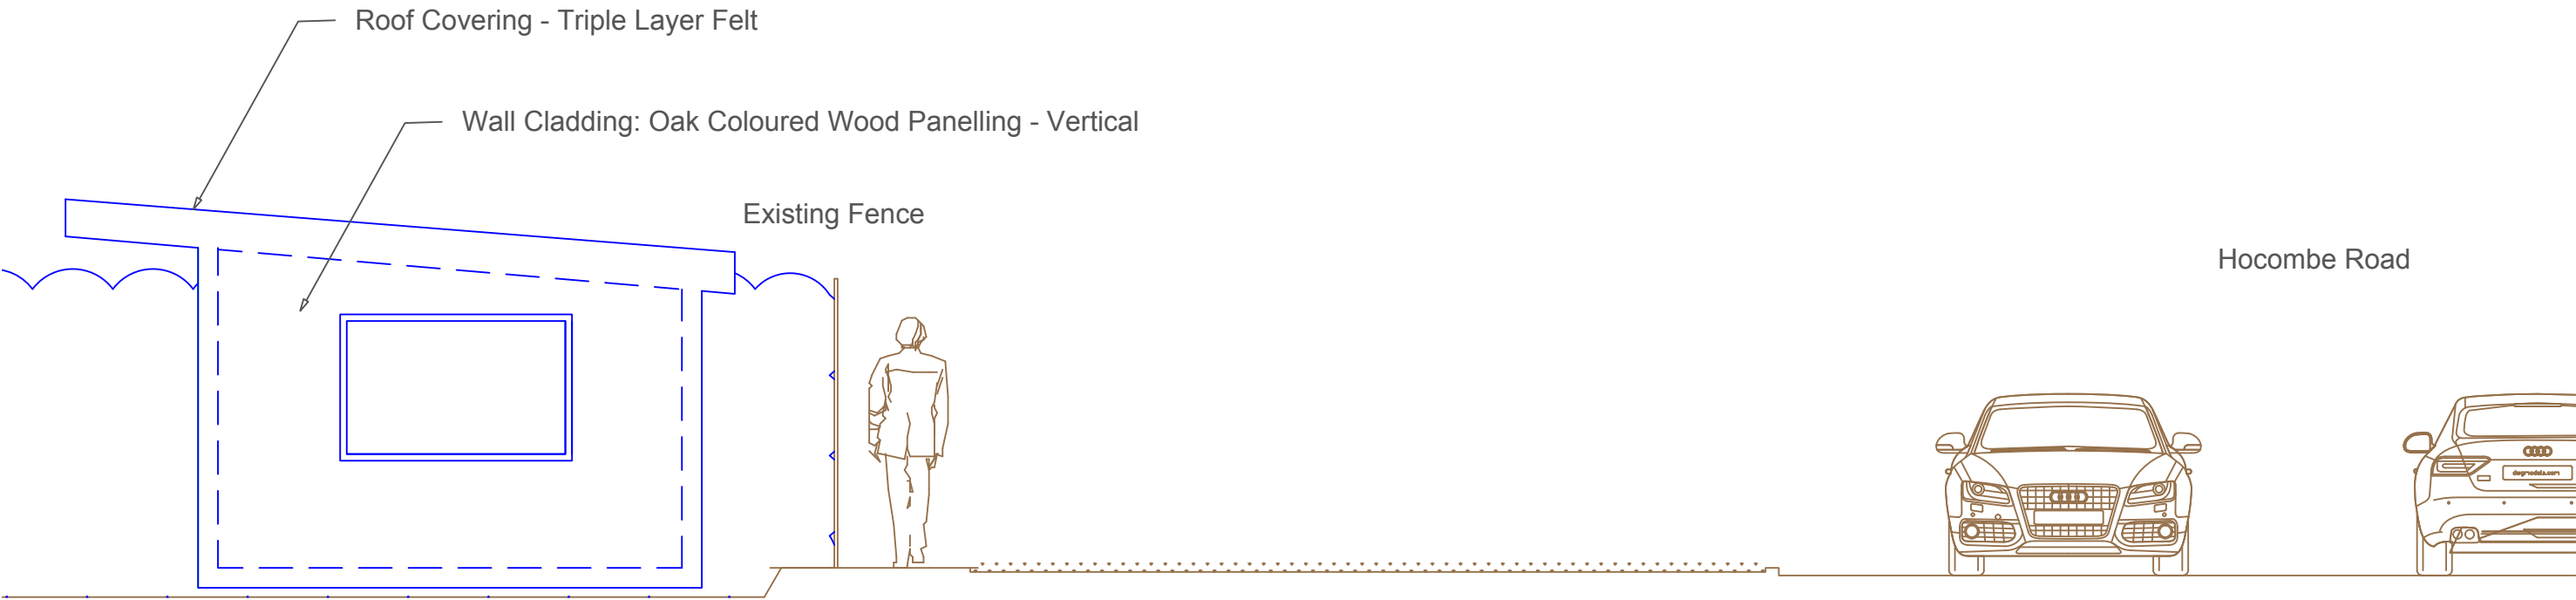

Proposed East Elevation

1:50

DWN BY: ms
TITLE:

East Elevations

Garden Office
27 Hocombe Road
Chandlers Ford
Hampshire SO53 5SN

ISSUE: 20 July 2023
REVISION:

CLIENT:

Saunders

SCALE:

1:50 @ A3

RSB

a
PEe 3