




EXISTING FRONT VIEW

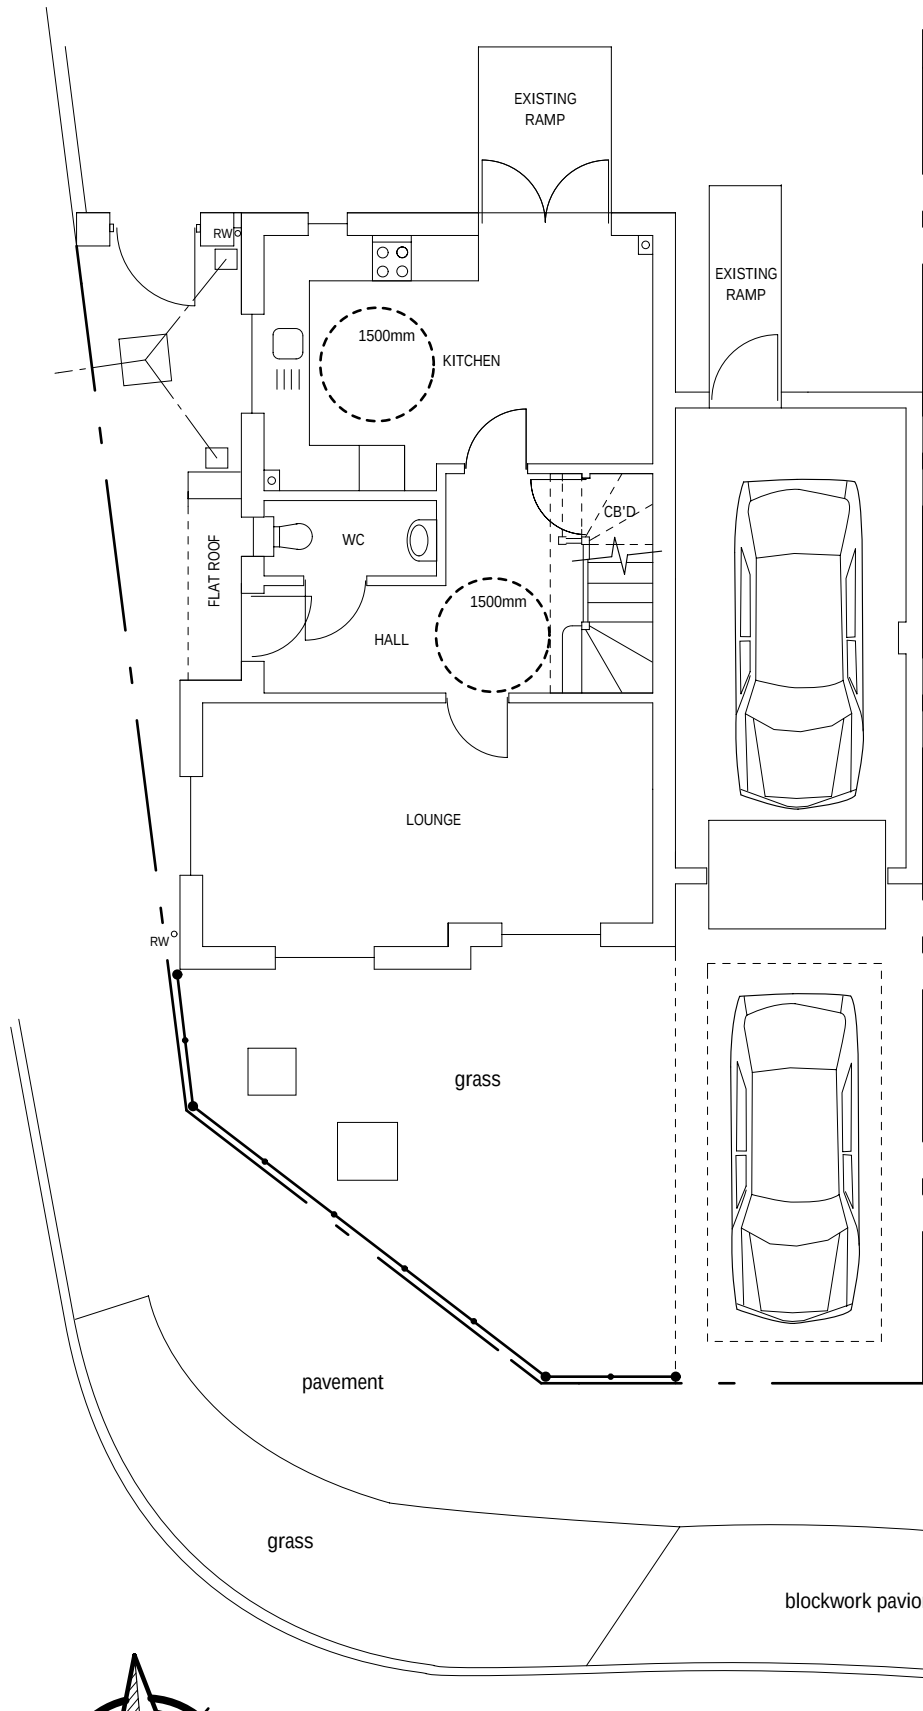

EXISTING ROOF LAYOUT

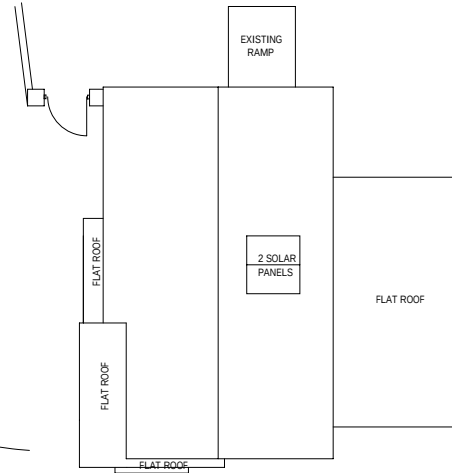

EXISTING SIDE VIEW

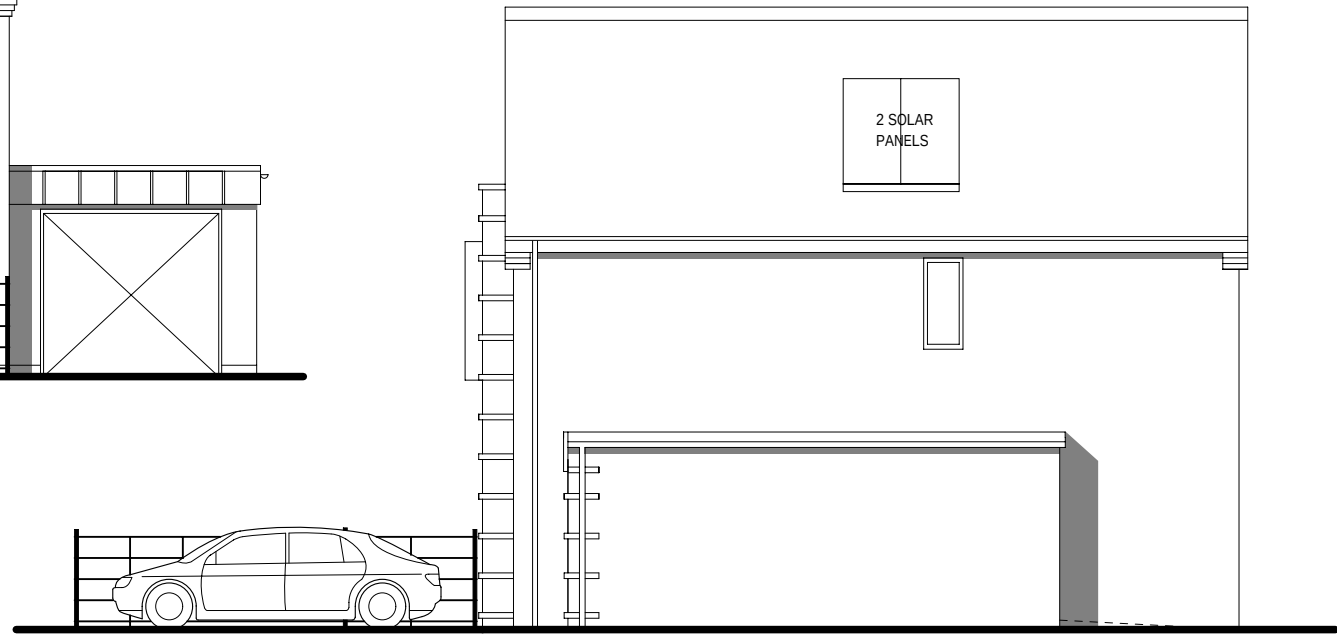

EXISTING SIDE VIEW



EXISTING BACK VIEW

THIS DRAWING IS THE COPYRIGHT OF BOTH CREATIVE PARTNERSHIP AND MAY NOT BE COPIED ALTERED OR REPRODUCED IN ANY FORM OR PASSED TO A THIRD PARTY WITHOUT THE WRITTEN CONSENT OF BOTH CREATIVE PARTNERSHIP

PROPOSED GROUND FLOOR ALTERATIONS WITH RAMP AND EXTRA PARKING FOR 2 HAZEL CLOSE WEST END SO 30 3JP