




EXISTING FRONT VIEW




EXISTING REAR VIEW

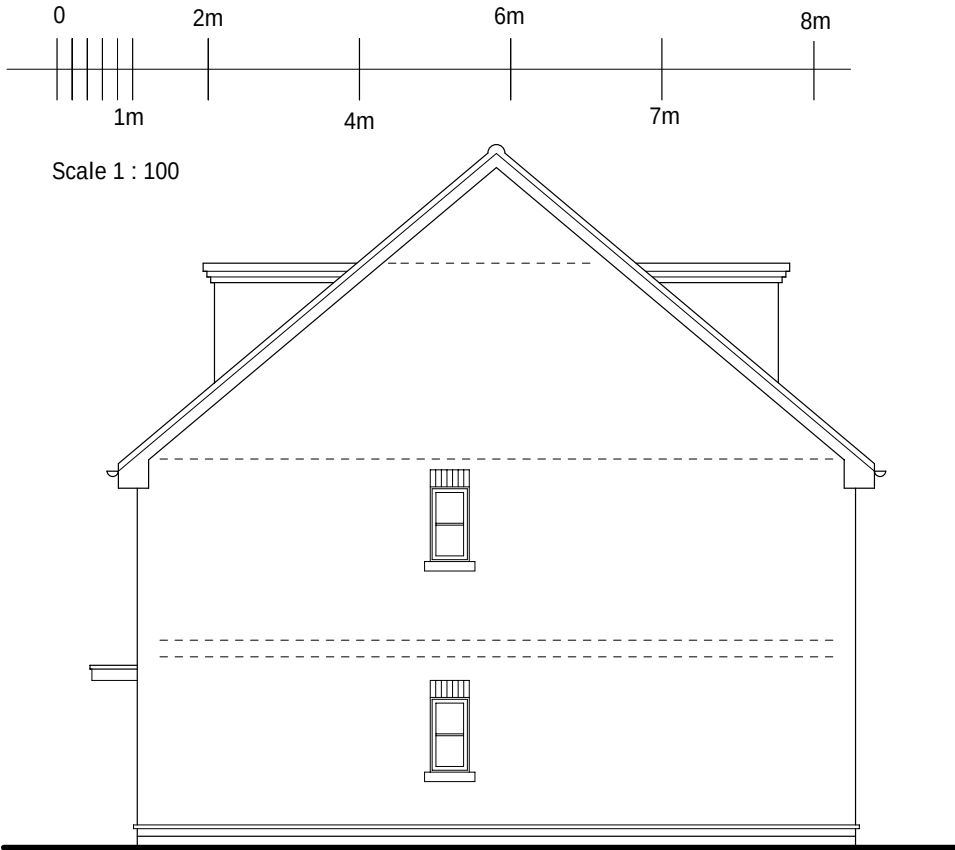


EXISTING SIDE VIEW


THIS DRAWING IS THE COPYRIGHT OF BOTH CREATIVE PARTNERSHIP AND MAY NOT BE  
COPIED ALTERED OR REPRODUCED IN ANY FORM OR PASSED TO A THIRD PARTY WITHOUT  
THE WRITTEN CONSENT OF BOTH CREATIVE PARTNERSHIP

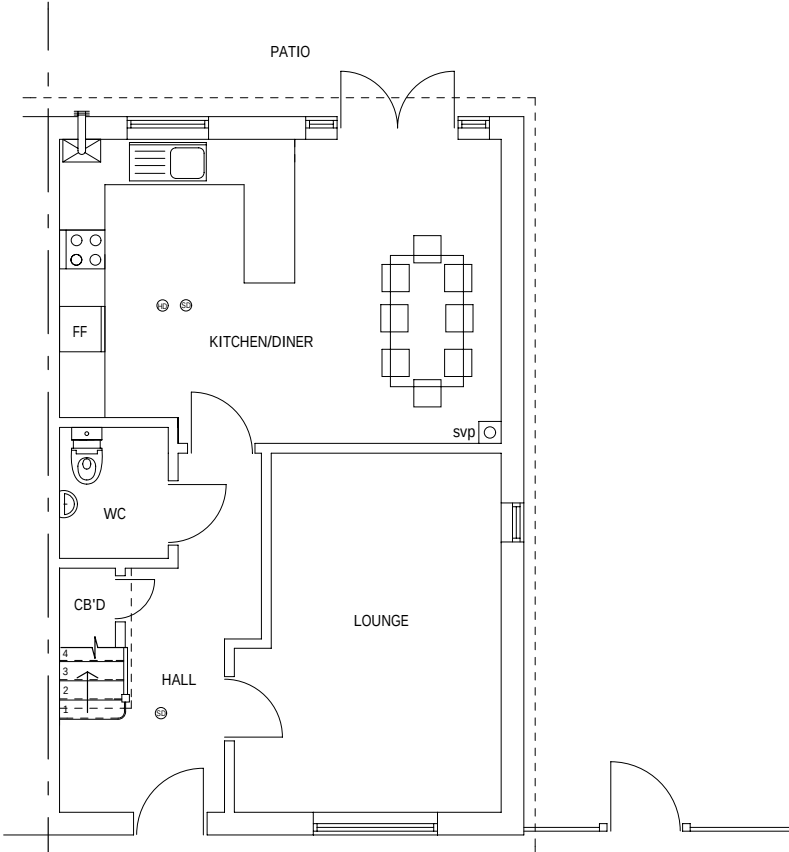


EXISTING GROUND FLOOR

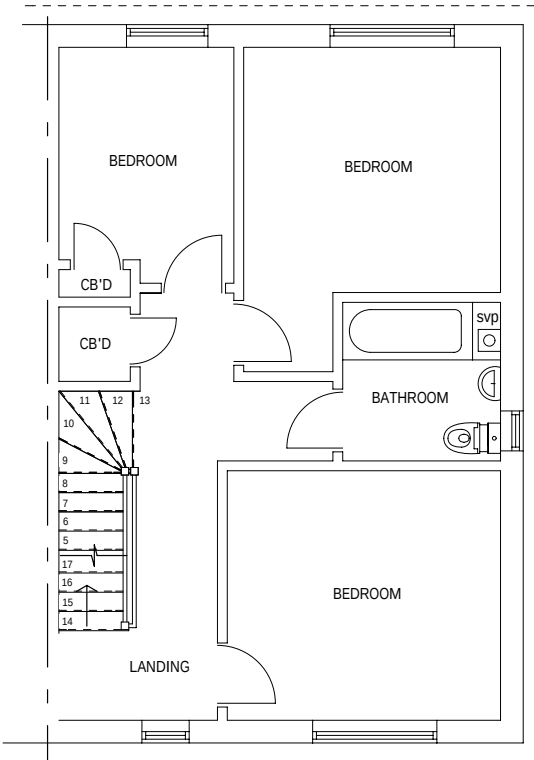

EXISTING FIRST FLOOR

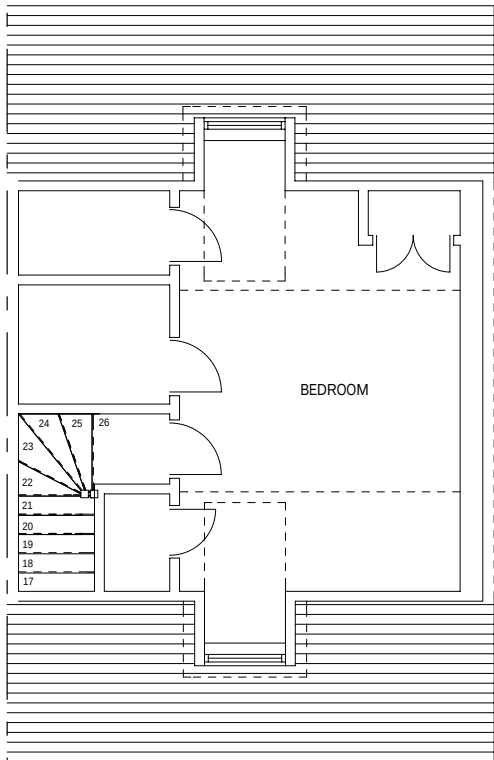

EXISTING SECOND FLOOR

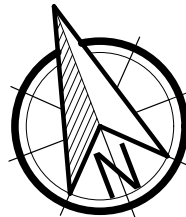

External Lift  
for  
24 Harvey Street, Eastleigh  
Southampton, SO50 9RP

SCALE 1:100

A3

DRAWING No 24052023 1A3 REV1