


Drawing For Planning Purposes Only

All dimensions and details on this drawing are for planning purposes and should not be used for fabrication and erection purposes. DO NOT scale from this drawing, except for planning purposes, use figured dimensions if available. Any discrepancies should be highlighted without delay.


Note: This drawing has been produced with information from a topographical survey carried out by others. All information therefore derived from the survey drawing is assumed to be accurate and ADP Architects Ltd cannot be held accountable for any discrepancies discovered on site.

IF IN DOUBT ASK FOR CONFIRMATION.


Schedule of Accommodation		
[Gross Internal]		
4-Bed House (Detached)	256.5msq	(2760.4ftsq)

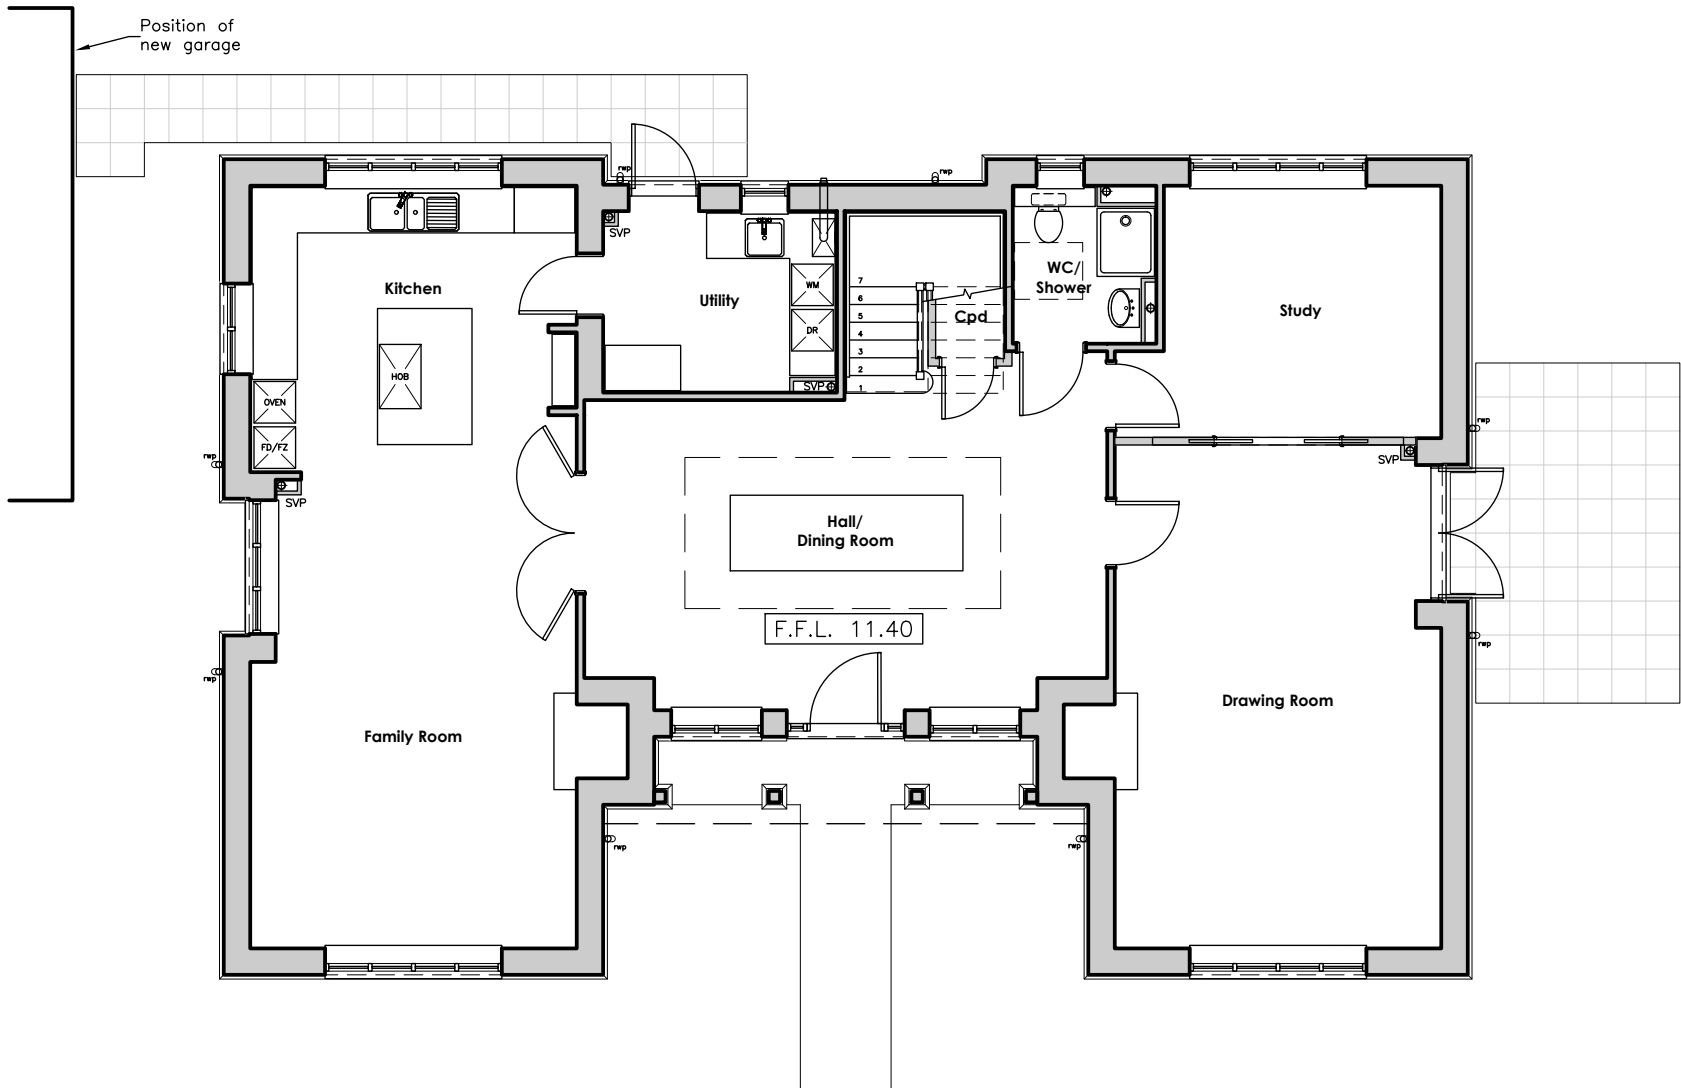

Ground Floor Layout

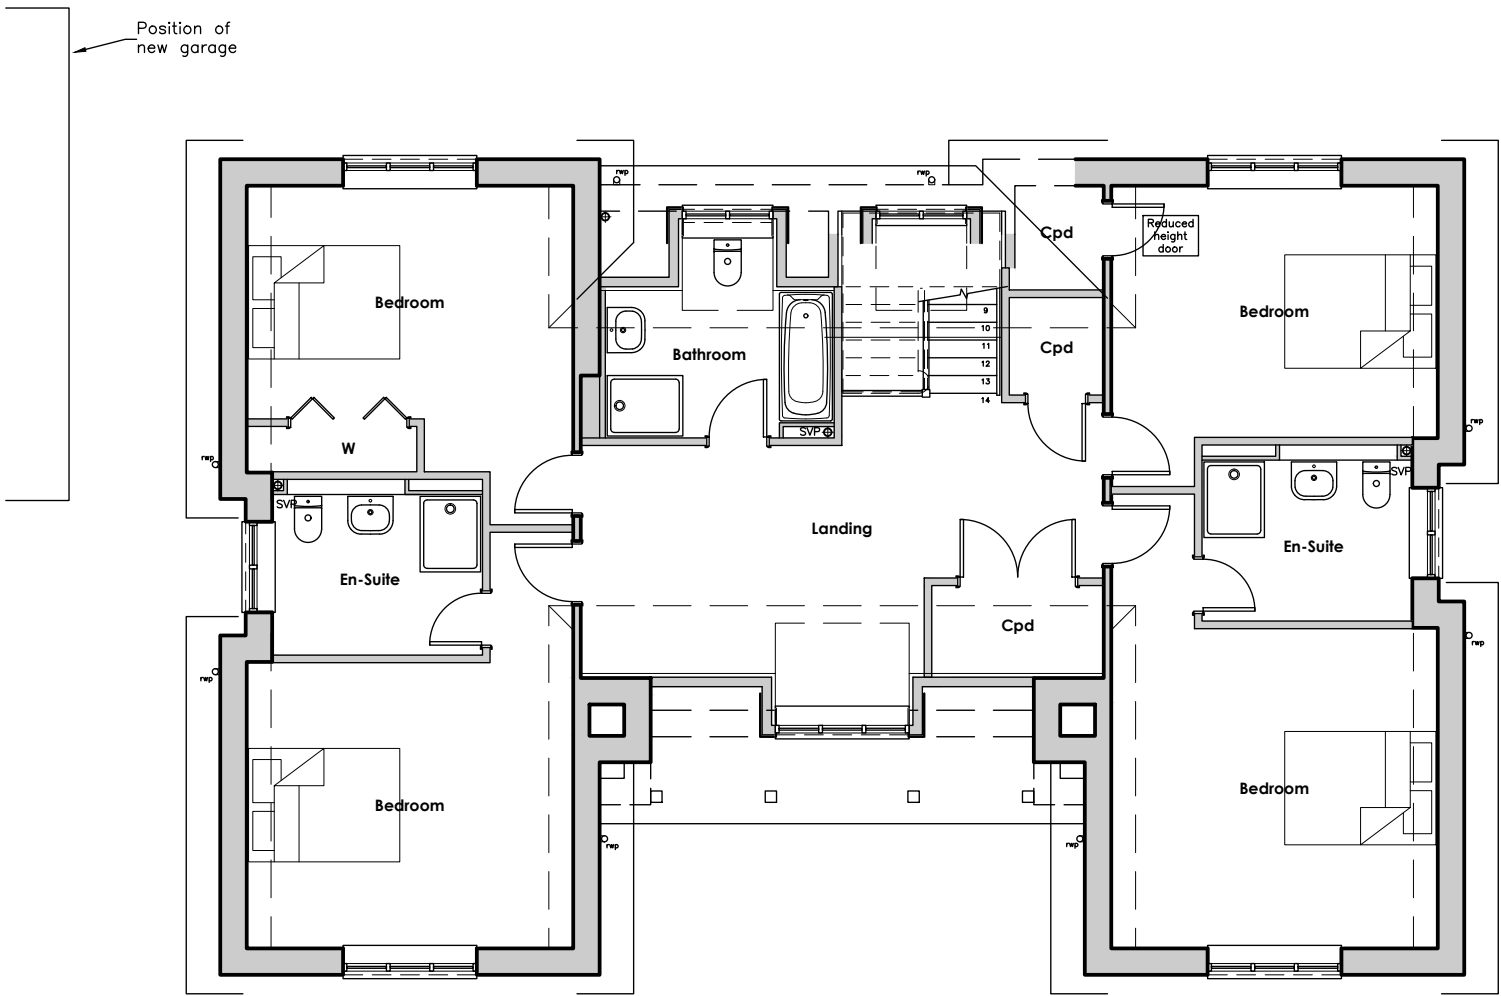

First Floor Layout

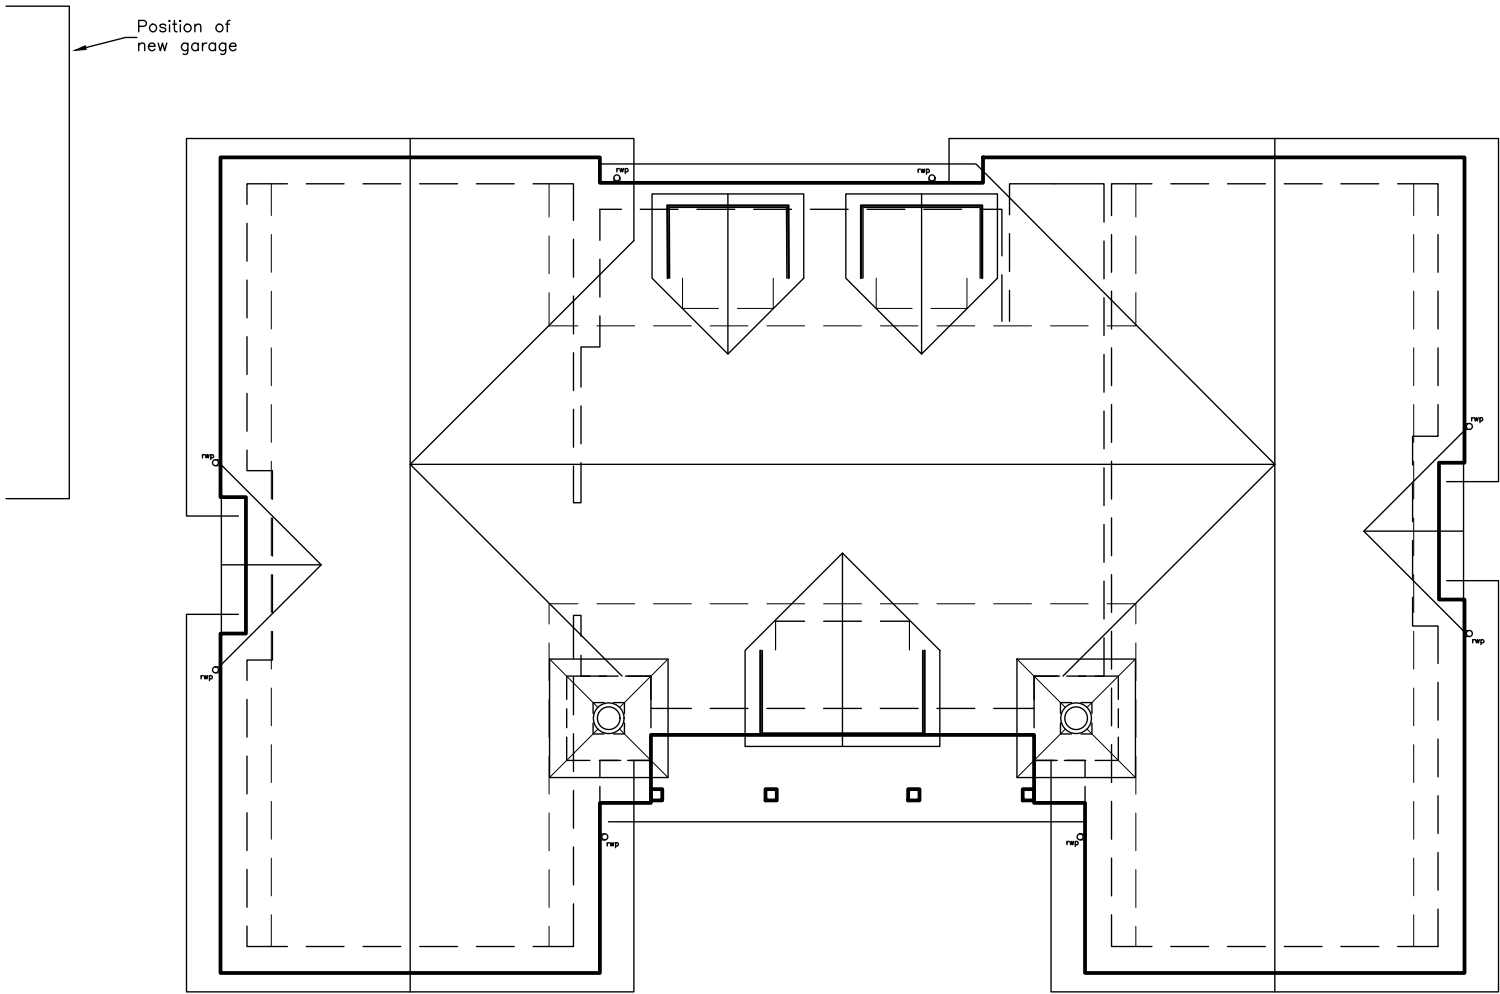

Roof Layout

A	11/9/23	Drawing updated for planning submission
rev:	date:	note:

adp

architects ltd

architects & urban designers

Tel: 0845 365 1475

Email: mail@adp-ltd.co.uk

www.adparchitectsltd.co.uk

Richmond Court, 94 Botley Road, Park Gate, Southampton, SO31 1BA

project name/address:
**Proposed New Dwelling
Rear of Botley House
25 High Street
Botley**

client:
Clarendon Properties
drawing title:
Proposed Floor Layouts

job number:	drawing number:	revision:
2027	02	A
drawing scale/size:	date:	drawn:
1:200 (A2)	May 23	

