



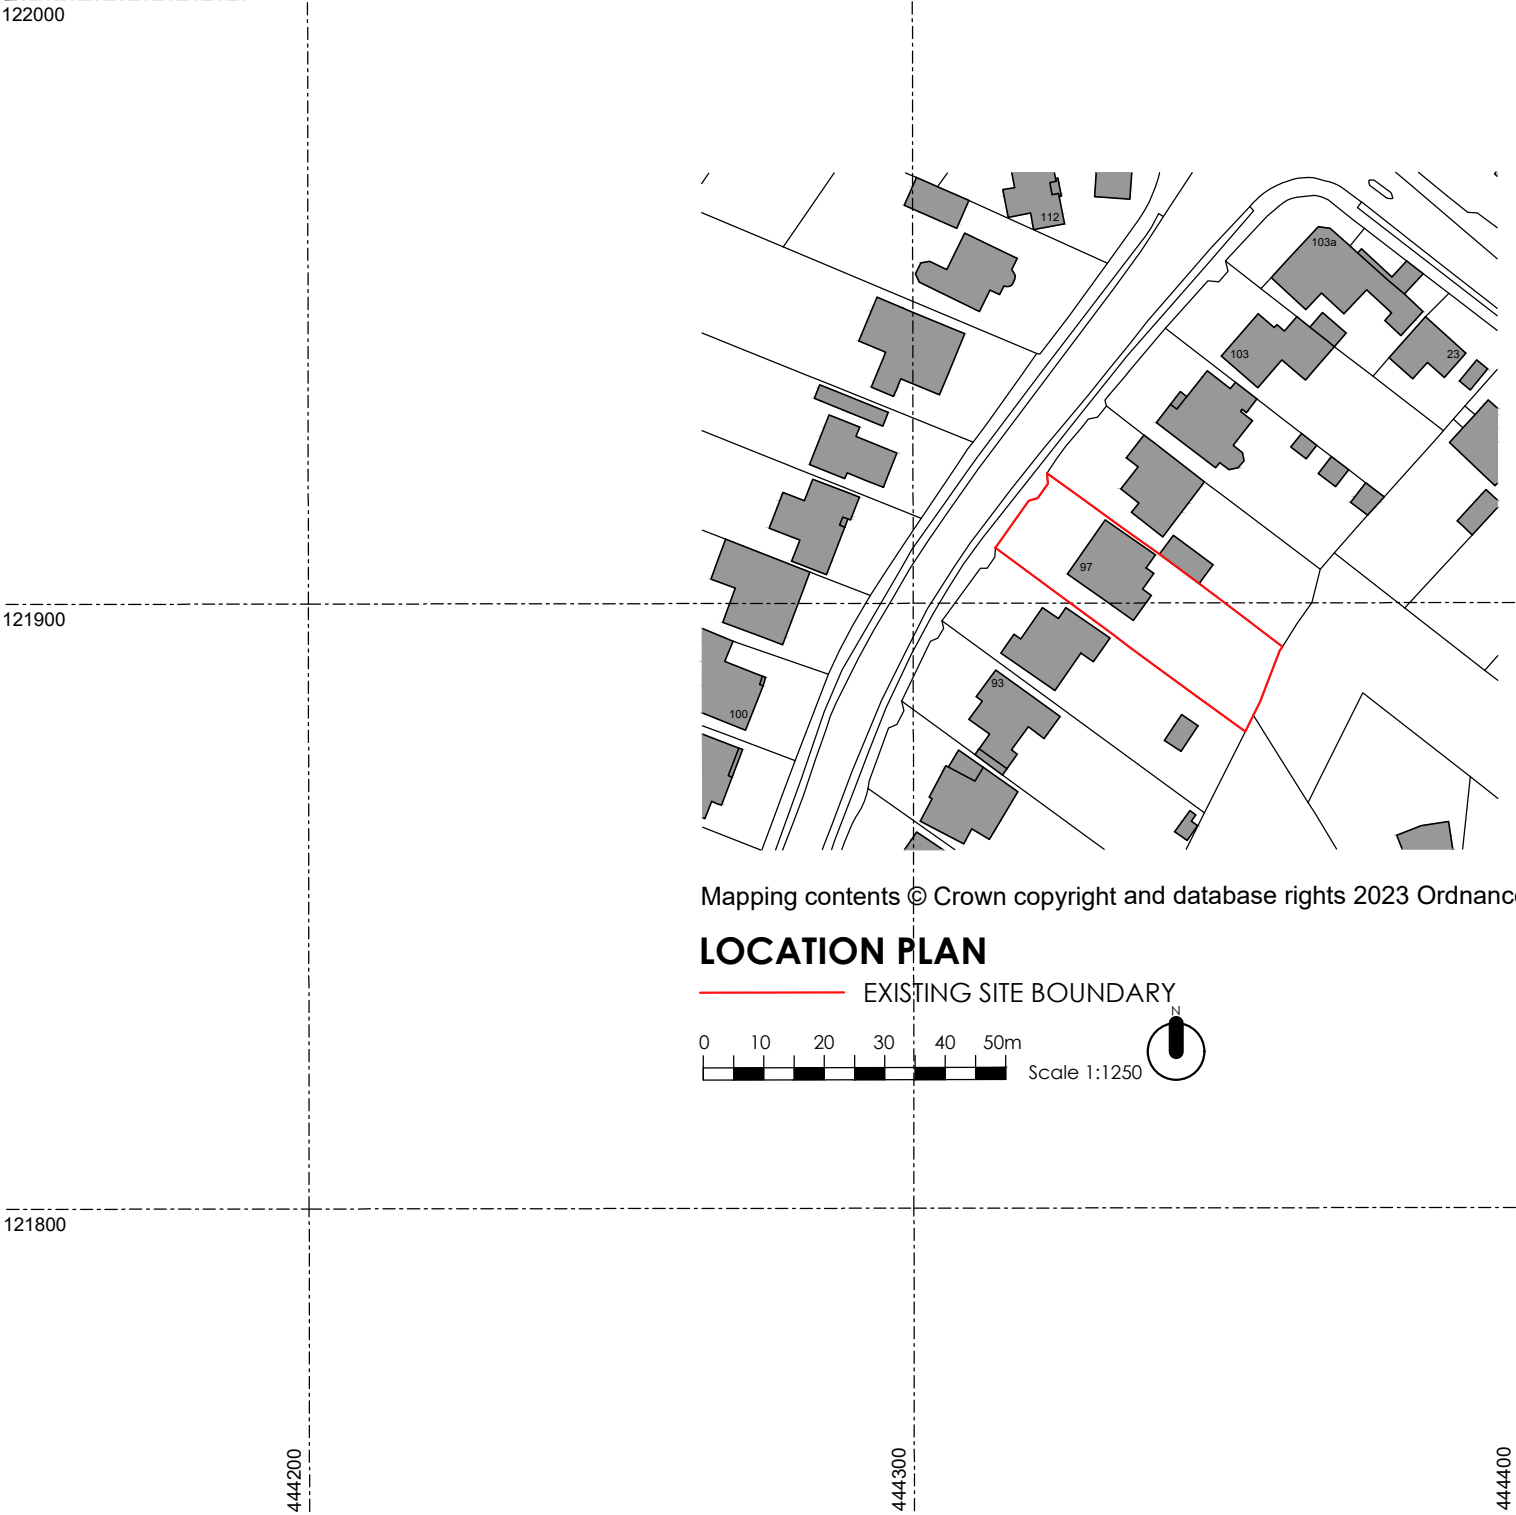

Mapping contents © Crown copyright and database rights 2023 Ordnance Survey 100035207

LOCATION PLAN

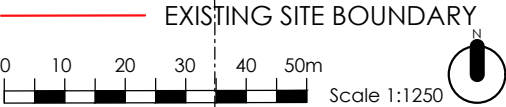

Project Title
97 Kingsway, Chandlers Ford, SO53 1FD

Drawing Title
Site Location Plan

Drawing No
WG216 100-01

Issue Status
PLANNING ISSUE

Revision
P01

Scale
1:1250 @ A3

Date
Sept 2023

This drawing has been produced for planning purposes only do not use for any other reason without prior consent of WGADD LTD, this drawing is copyright.

WGADD

Address
WHITE + GRAYARCHITECTURE / DESIGN / DEVELOP LTD
159 Chamberlayne Road, Eastleigh, SOUTHAMPTON,
SO50 5JG.
16 Truleigh Drive, Portslade, BRIGHTON, BN41 2YQ.
Telephone
STEVEN (SOUTHAMPTON) 07909961007,
MARTIN (BRIGHTON) 07788175278
Email
whiteandgray@wgadd.co.uk
Website
www.wgadd.co.uk