


HEDGE END METHODIST CHURCH
42 ST JOHN'S ROAD
HEDGE END

**APPLICATION TO DISPLAY
ADVERTISEMENT**

PLAN 1:100

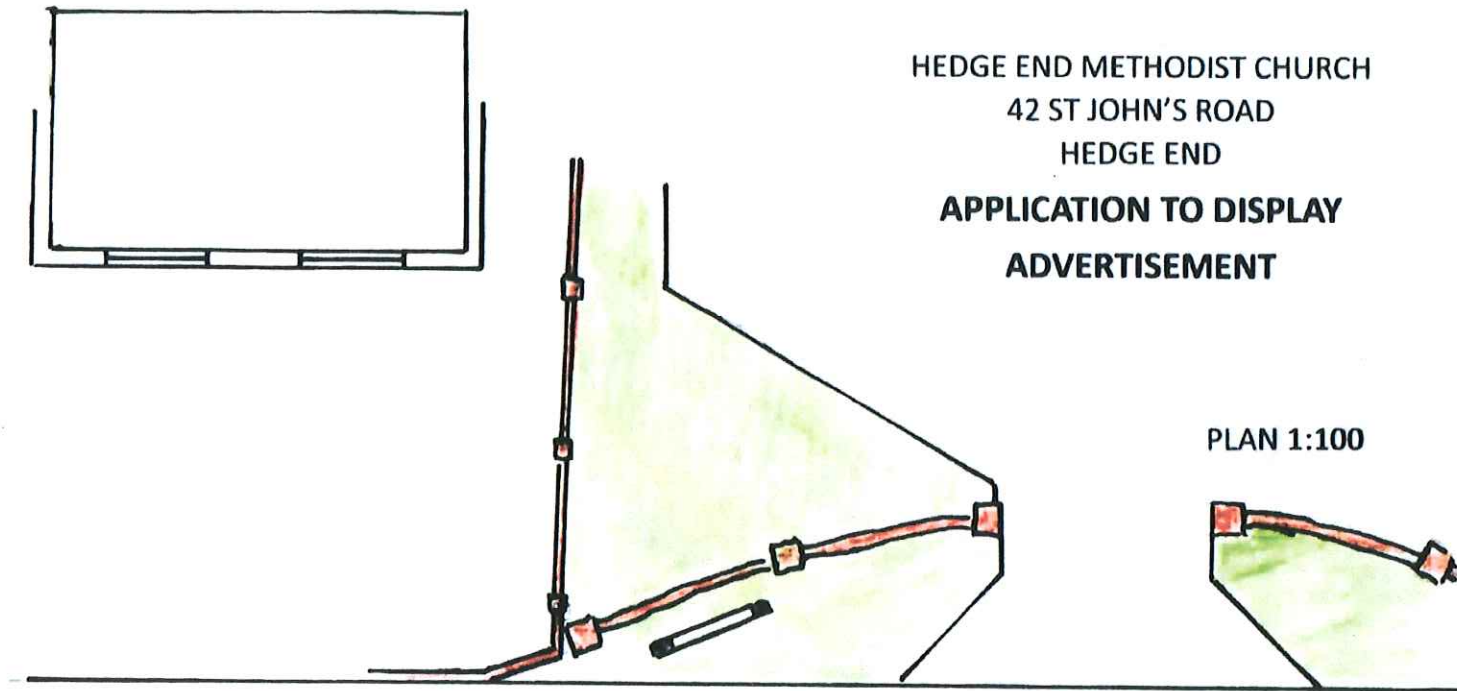

Free-standing notice-board
Blue-painted steel with white lettering & red logo
Height 2480 mm
Width 1577 mm
Standing 400 mm in front of wall

ELEVATION 1:100

