

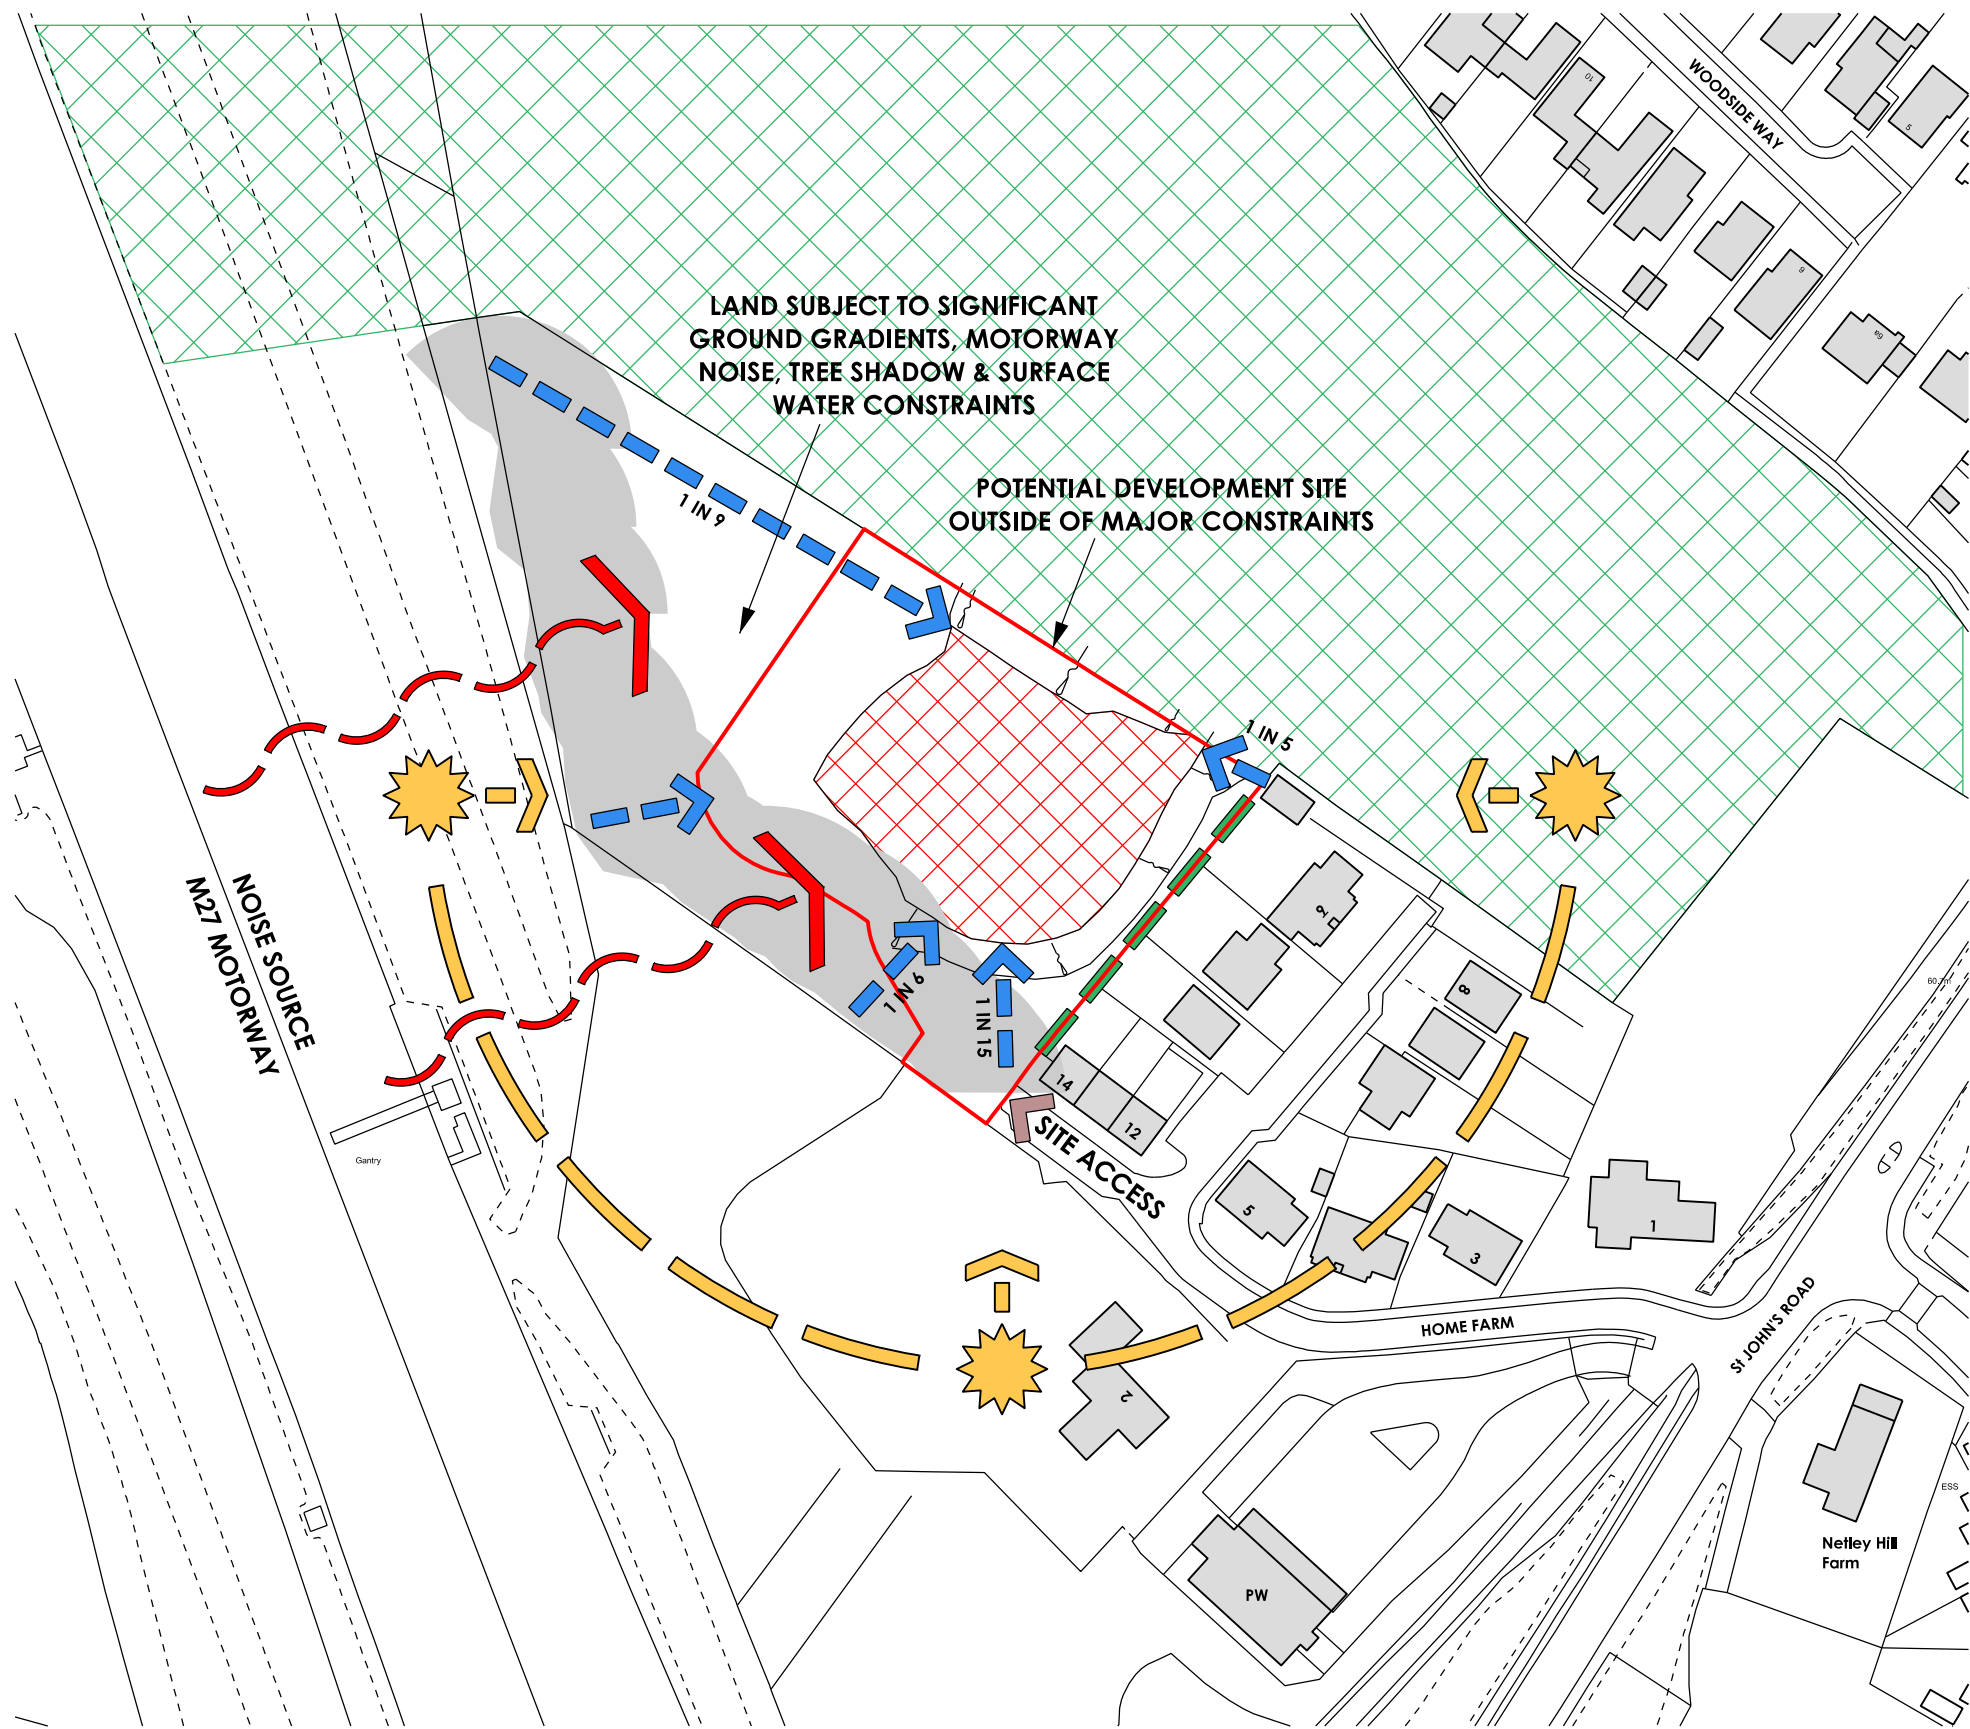
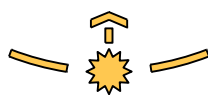


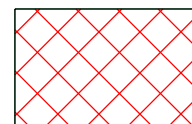

-  **SUN PATH**
-  **NOISE SOURCE**
-  **EXISTING GRADIENT**
-  **TREE SHADING
PATTERN BASED ON BS 5837:2012
GUIDANCE**
-  **WOODLAND
LOCAL NATURE RESERVE LNR**
-  **AREA OF RELATIVELY LEVEL GROUND
OUTSIDE OF MAJOR CONSTRAINTS**
-  **POTENTIAL DEVELOPMENT SITE
OUTSIDE OF MAJOR CONSTRAINTS**
-  **SITE ACCESS**
-  **EXISTING SITE ACCESS
FROM HOME FARM**

(c) Crown Copyright and Database Rights 2022 OS 100060020

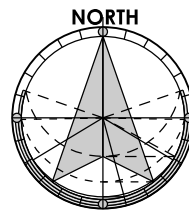

POPE PRIESTLEY ARCHITECTS

ARCHITECTURE | TOWN PLANNING | URBAN DESIGN

12A, VICARAGE FARM BUSINESS PARK, WINCHESTER ROAD, FAIR OAK, HAMPSHIRE SO50 7HD T: +44 (0)23 80335228 E: info@popepriestley.co.uk

CONTRACTORS MUST CHECK ALL DIMENSIONS ON SITE. ONLY FIGURED DIMENSIONS ARE TO BE WORKED FROM. DISCREPANCIES MUST BE REPORTED TO THE ARCHITECT BEFORE PROCEEDING. DRAWING WAS PREPARED IN MICROSTATION FORMAT. DRAWINGS EXPORTED IN OTHER FORMATS MAY DIFFER. REFER TO ORIGINAL DRAWING FOR TRUE FORMAT. THIS DRAWING IS COPYRIGHT © POPE PRIESTLEY ARCHITECTS. IMPORTANT NOTE FOR USE OF THIS DRAWING: THIS DRAWING HAS BEEN PRODUCED SPECIFICALLY FOR USE ON THIS PROJECT. POPE PRIESTLEY ARCHITECTS CANNOT BE HELD RESPONSIBLE FOR RE-USE OF THIS INFORMATION BY OTHERS FOR ANY PURPOSE OTHER THAN FOR WHICH IT IS SPECIFICALLY INTENDED. THIS DRAWING REFLECTS STANDARDS AGREED FOR THIS PROJECT AND CURRENT AT THE TIME OF PRODUCTION AND WILL NOT BE UPDATED IN ACCORDANCE WITH CHANGING LEGISLATION AND/ OR OTHER REQUIREMENTS.

SCALE BAR 10mm INTERVALS WHEN PRINTED AT TRUE SCALE

HOME FARM
HEDGE END
HAMPSHIRE
SO30 4DF

SCALE BAR 0 10 20 30 40 50m

SCALE @ A3
1: 1250

DATE
30.03.2023

AUTHOR
JT

CHECK
DP

HOME FARM MASTERPLAN

DRAWING STATUS
PLANNING ISSUE

DRAWING NO.
PP1433/ MPL

REVISION
P1

A3