


BOORLEY GARDENS

Block C, Nos 35-40, Community Gardens

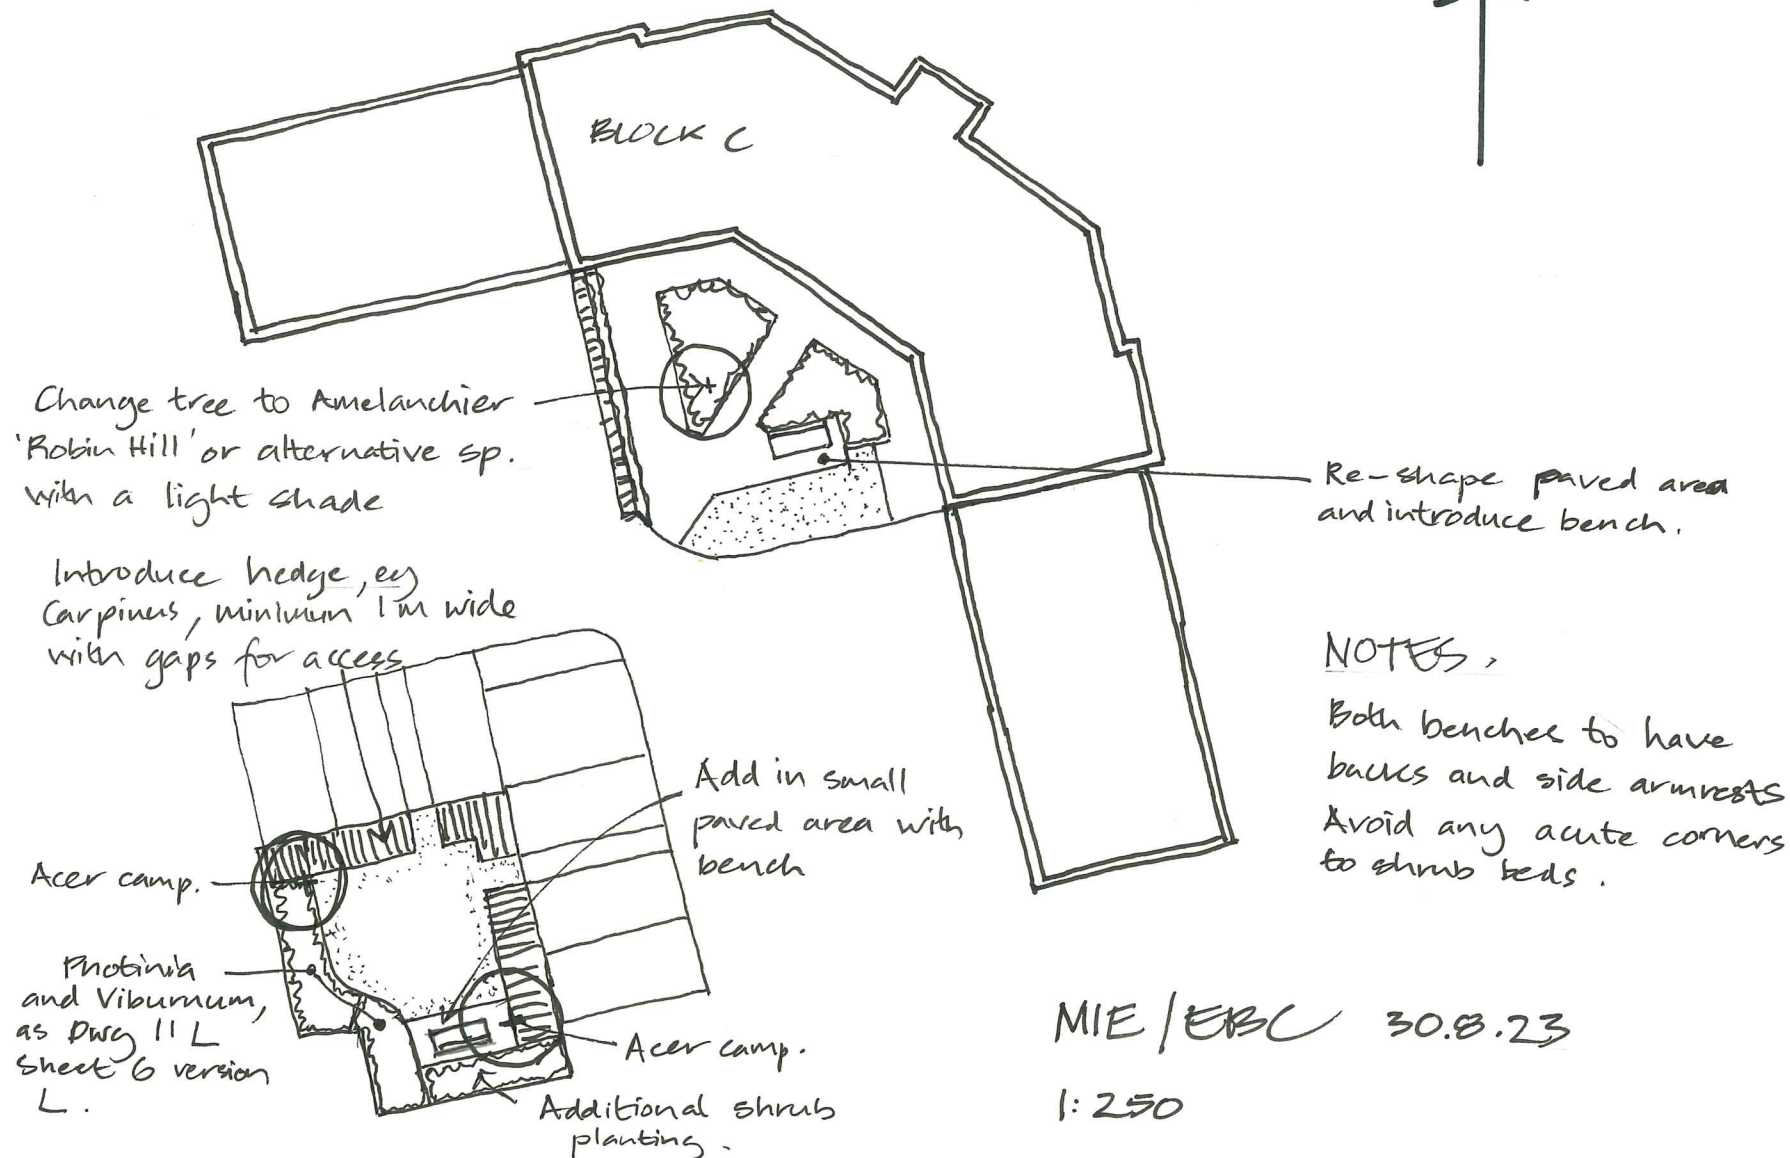

NOTES

Both benches to have backs and side armrests
Avoid any acute corners to shrub beds.

MIE/ERC 30.8.23

1:250