
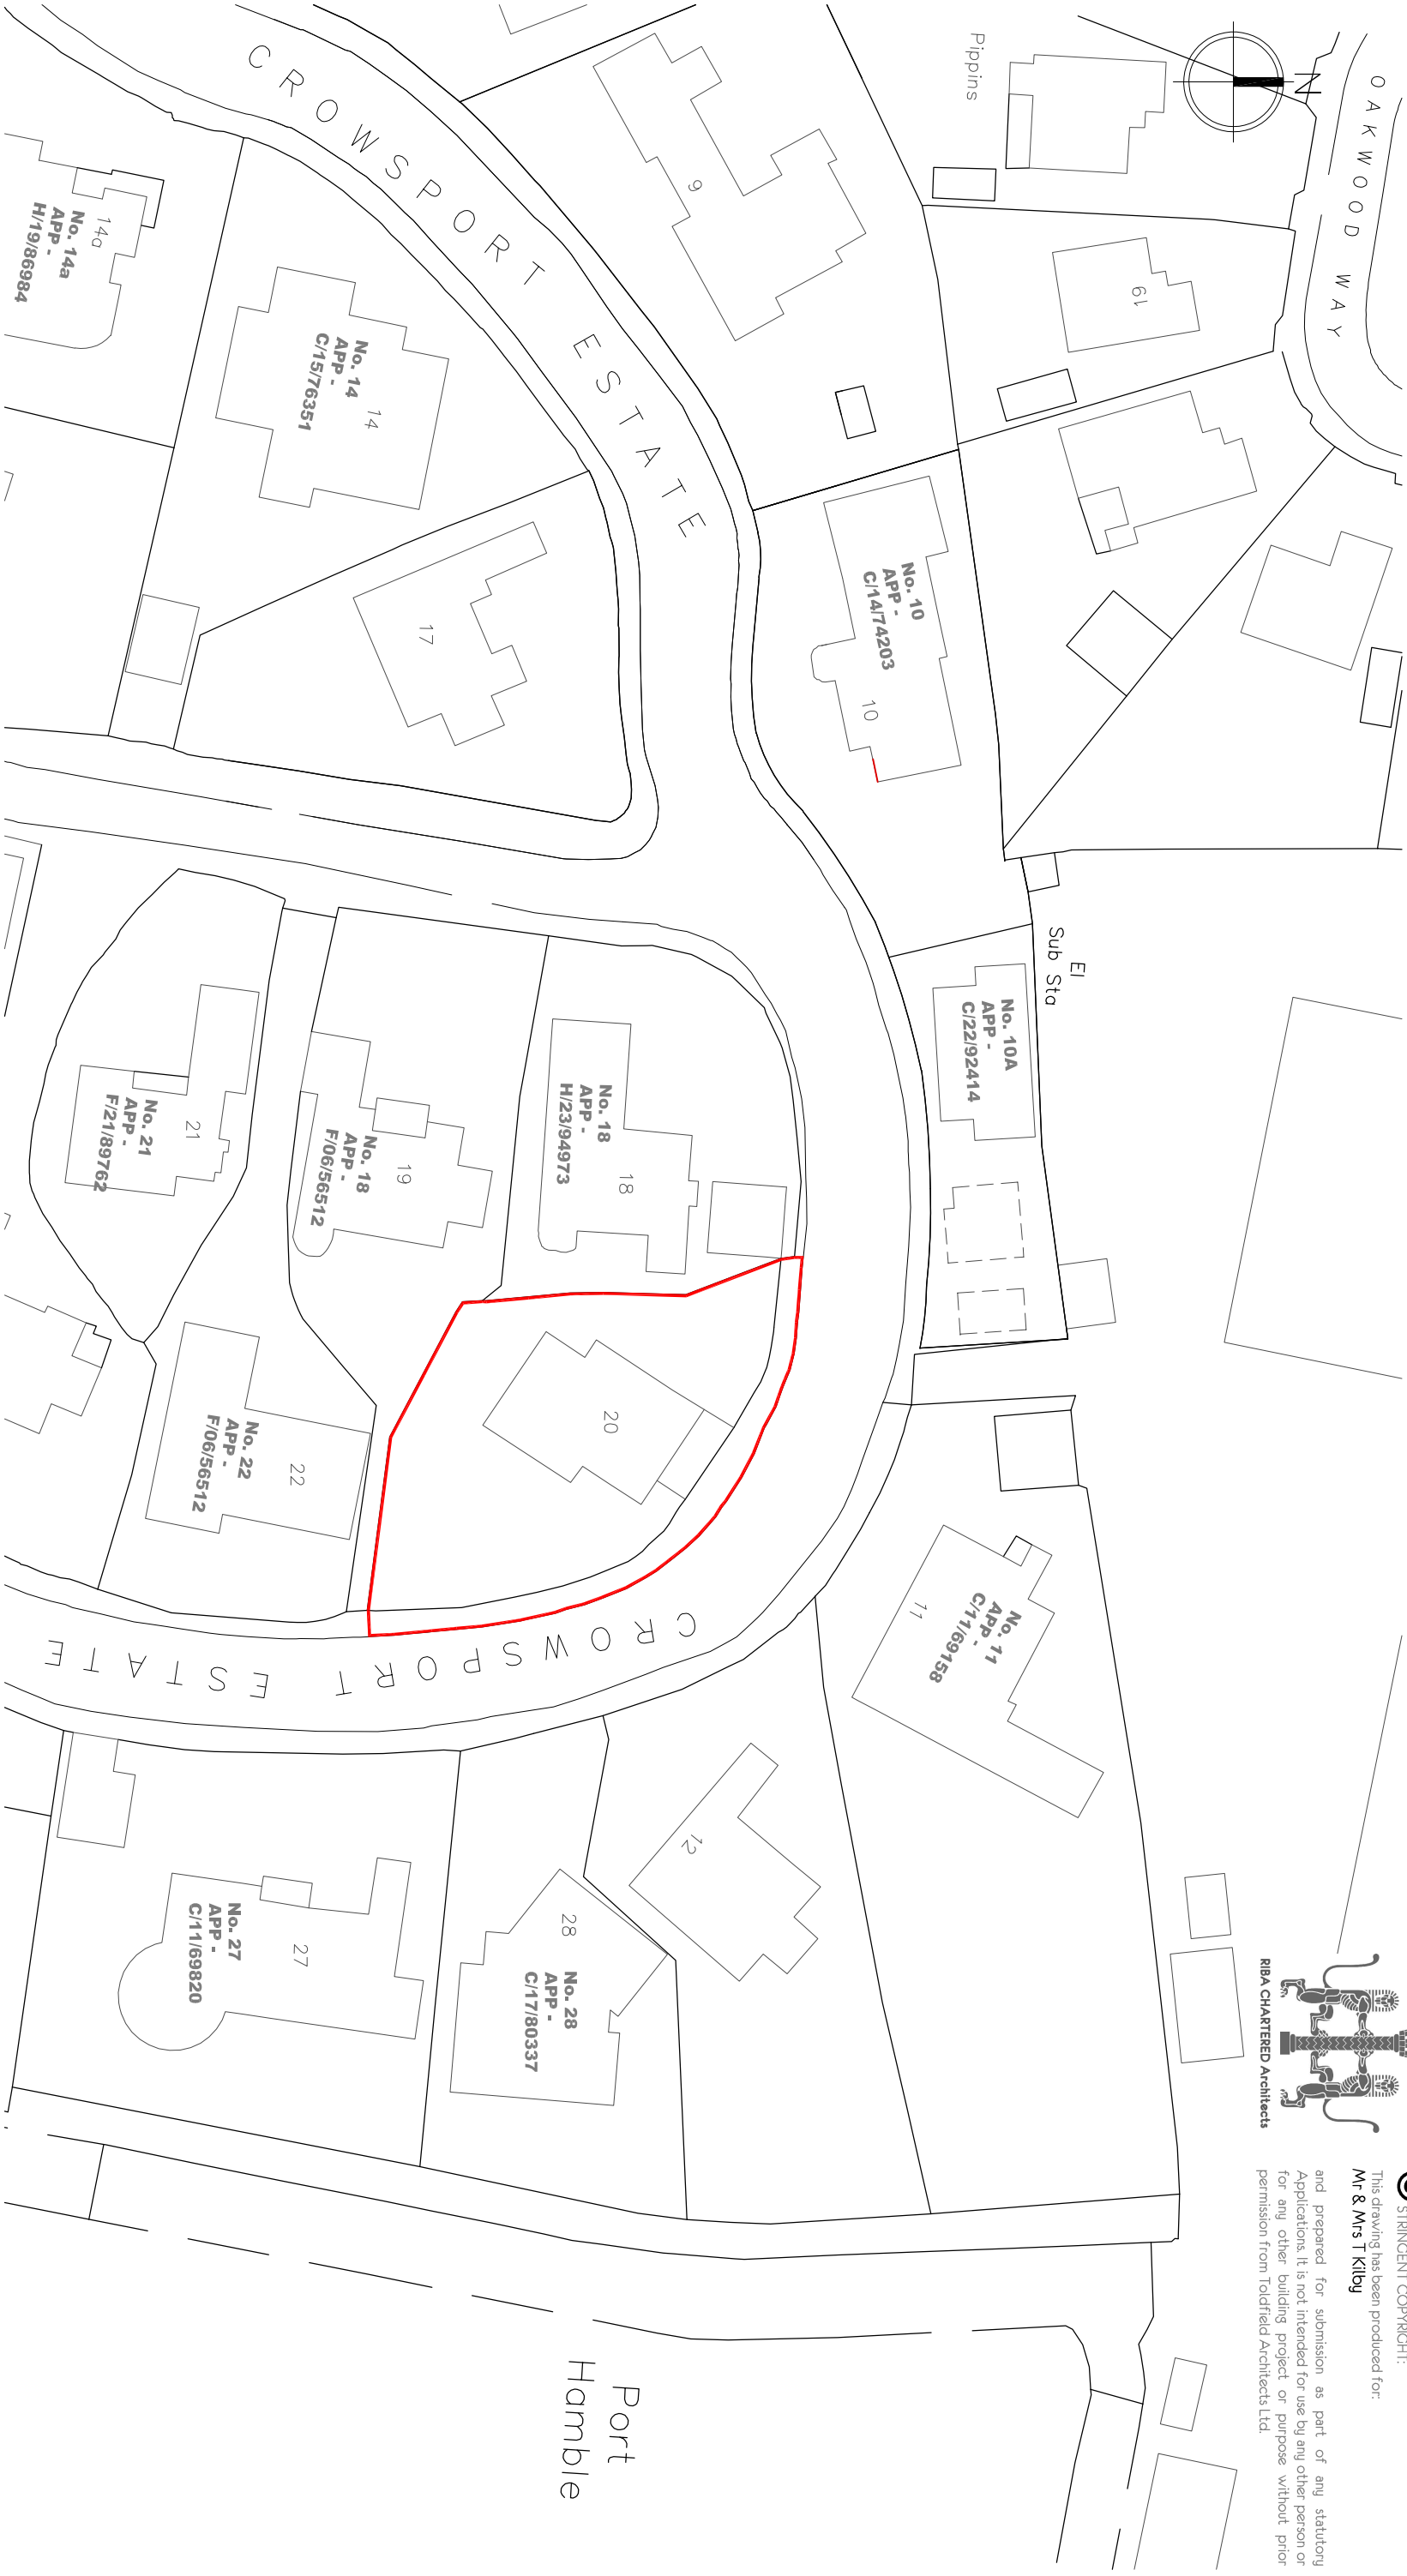
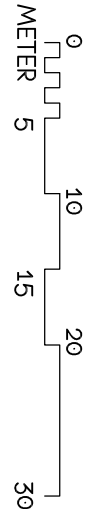


SITE LOCATION PLAN

1:500

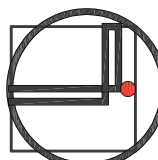

TOLDFIELD ARCHITECTS Toldfield Architects Ltd 5 Freemantle Business Centre 152 Millbrook Road East Southampton SO15 1JR Tel: 023 80 236165 Emails: info@toldfieldarchitects.co.uk od@toldfieldarchitects.co.uk kouroush@toldfieldarchitects.co.uk Web: www.toldfieldarchitects.co.uk		Project Name and Address: No.20 CrowSPORT Estate, Hamble Le Rice, Hamble.		Project Ref:	Origin:	Zone:	Level:	Type:	Role:	Number:	Rev:		
Client: Mr & Mrs T Kilby		SO31 4HC		230601	TA	-	-S	-P	-A	-Po1	-		
Drawing Title: Site Location Plan		Status:		Full Planning Application		TA Code:		Project Stage:	Sheet @ A3:	Date:		Rev:	
												Comments:	
									</				