


This drawing has been produced for:
Mr & Mrs T Kilby

and prepared for submission as part of any statutory Applications. It is not intended for use by any other person or for any other building project or purpose without prior permission from Toldfield Architects Ltd.

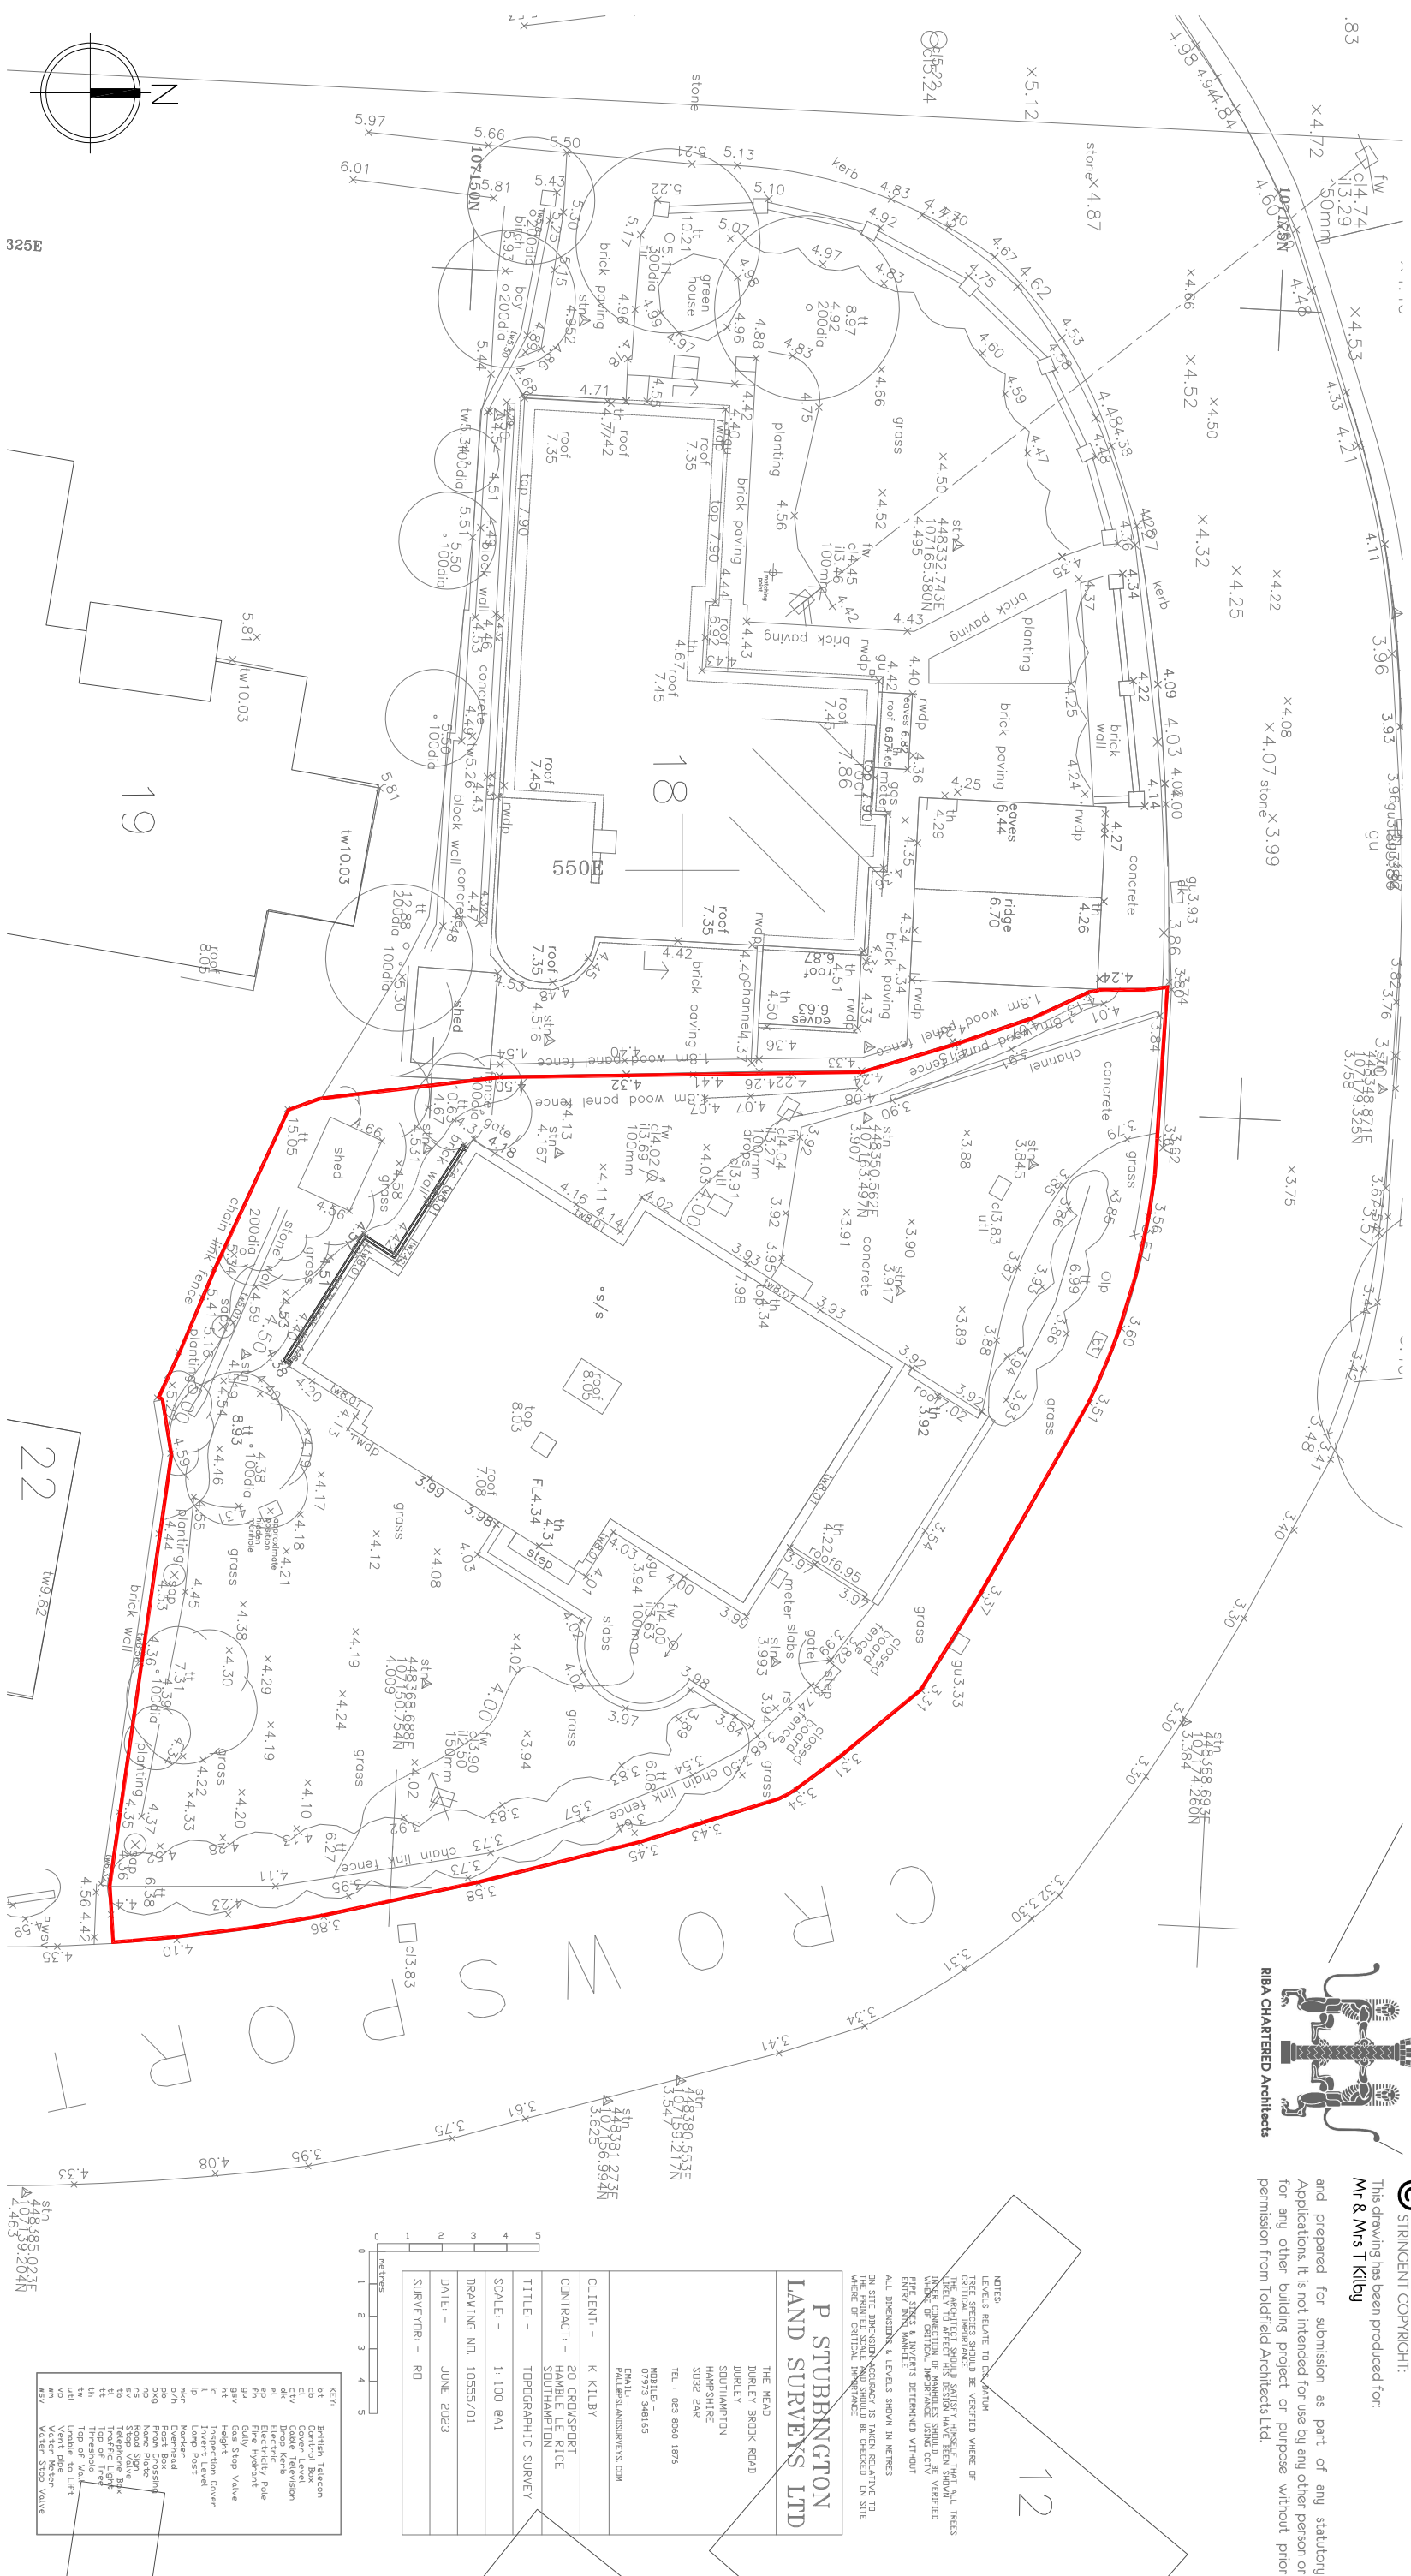

EXISTING SITE SURVEY PLAN

Project Name and Address: No.20 Crowsport Estate, Hamble Le Rice, Hamble. SO31 4HG		Project Ref:	Origin:	Zone:	Level:	Type:	Role:	Number:	Rev:			
Client: Mr & Mrs T Kilby		230601	TA	-	-S	-P	-A	-P03	-			
		Status:										
Drawing Title: Existing Site Survey Plan		TA Code:	Project Stage:	Sheet @ A3:	Date:	Rev:			Comments:	AP	Dr:	Cr:
		230601	Planning	1:200	**/**/**							