


RIBA CHARTERED Architect

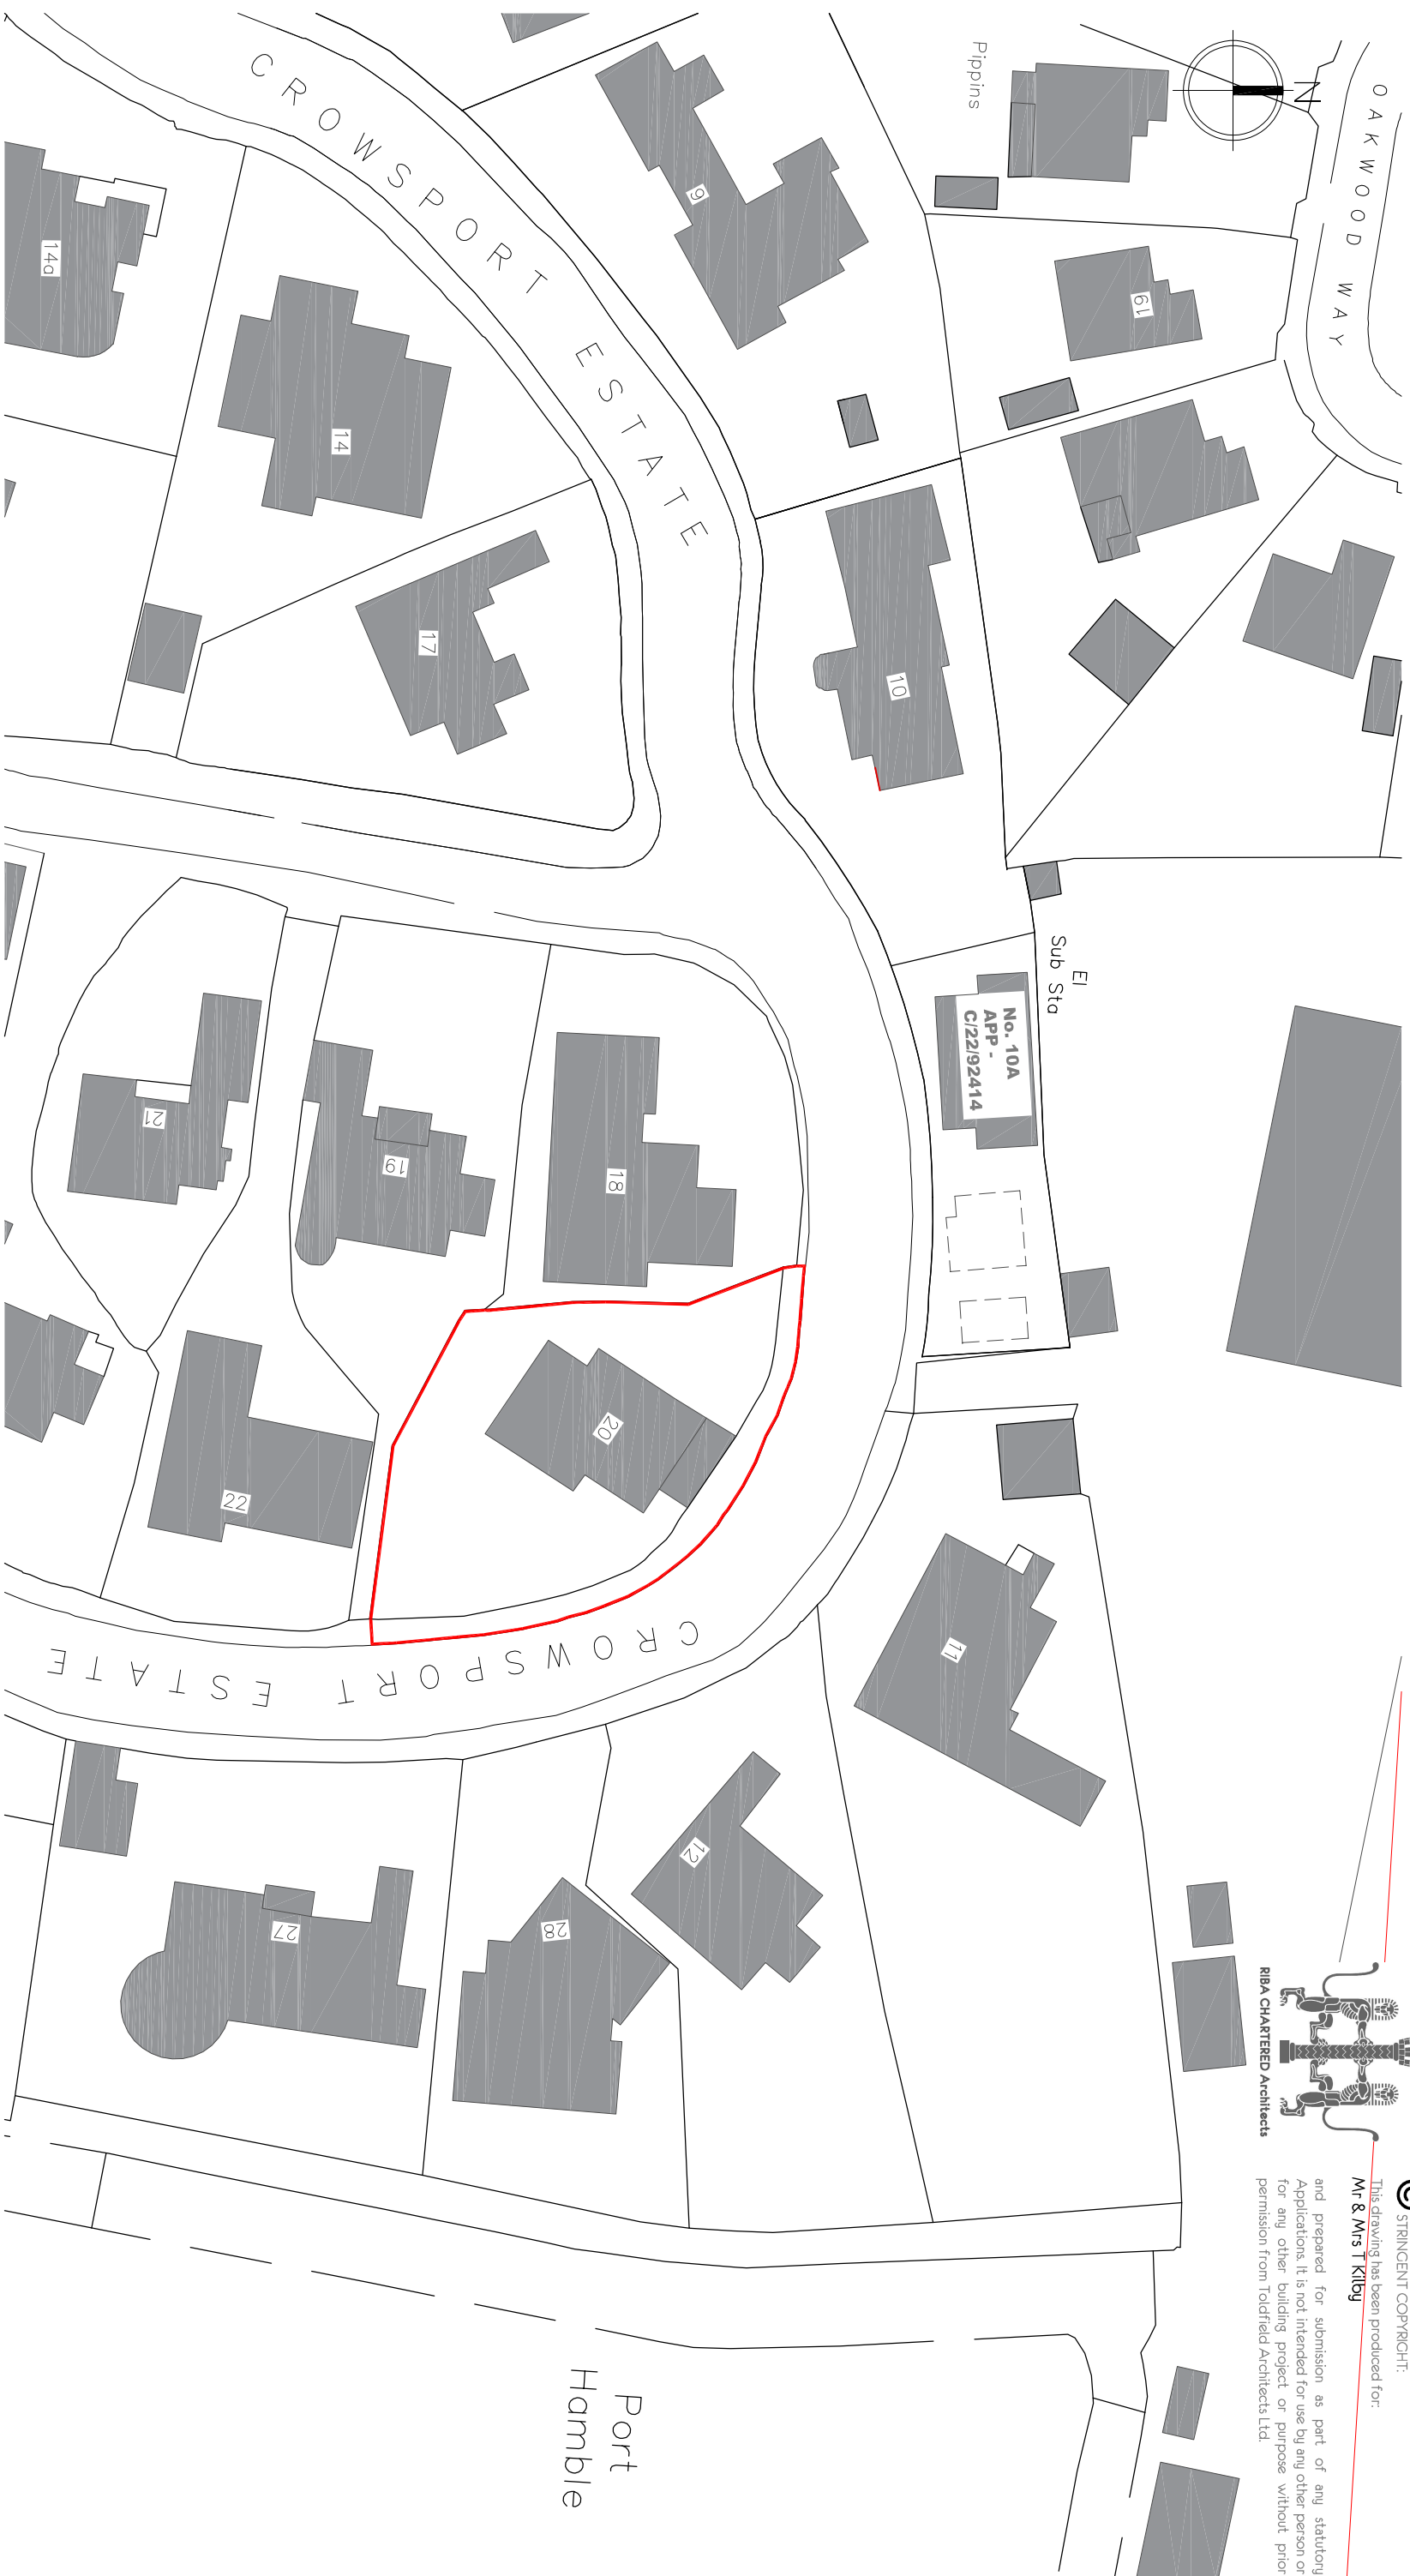

1:500

A vertical scale bar labeled "METER" on the left. The scale has markings at 0, 5, 10, 15, 20, and 30, with horizontal lines extending from each mark to the right.

SITE BLOCK PLAN

Project Name and Address: No.20 Crowsport Estate, Hamble Le Rice, Hamble. SO31 4HG				Project Ref:	Origin:	Zone:	Level:	Type:	Role:	Number:	Rev:				
Client: Mr & Mrs T Kilby				230601	TA	-	S	P	A	P02	-				
Drawing Title: Site Block Plan				TA Code:	Project Stage:		Sheet @ A3:		Date:			Rev:	Comments:	Dr:	Cn:
				Full Planning Application											