




© STRINGENT COPYRIGHT:
This drawing has been produced for:
Mr & Mrs T Kilby
and prepared for submission as part of any statutory Applications. It is not intended for use by any other person or for any other building project or purpose without prior permission from Toldfield Architects Ltd.

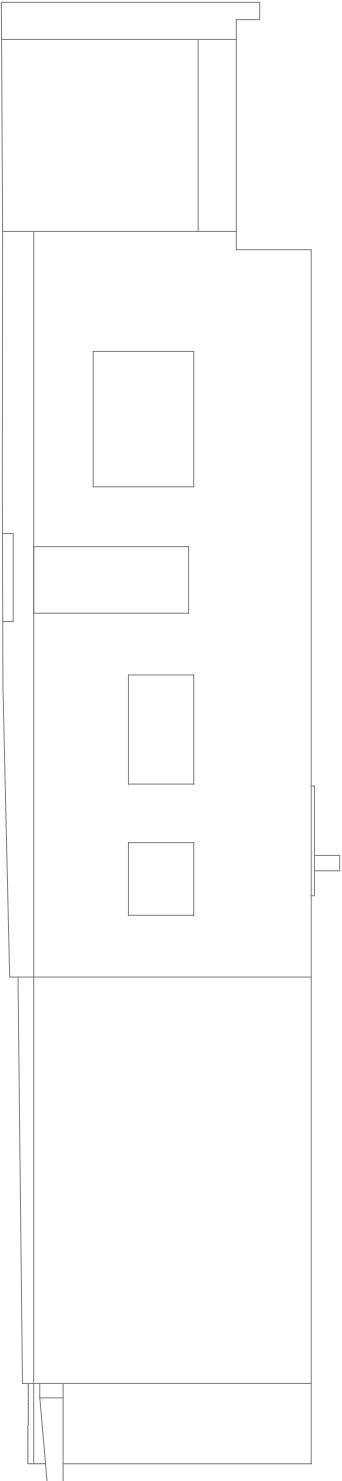


NORTH-WEST ELEVATION

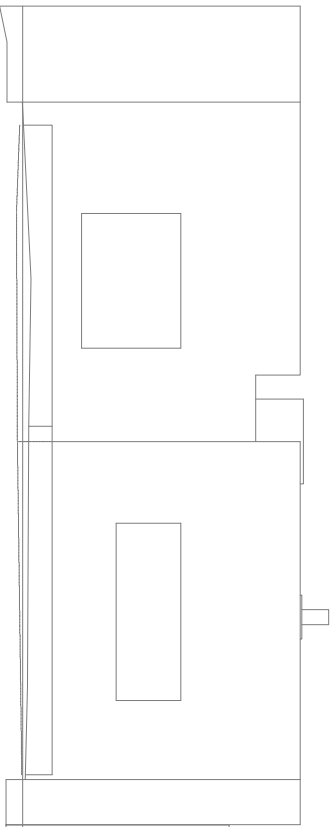

SOUTH-WEST ELEVATION

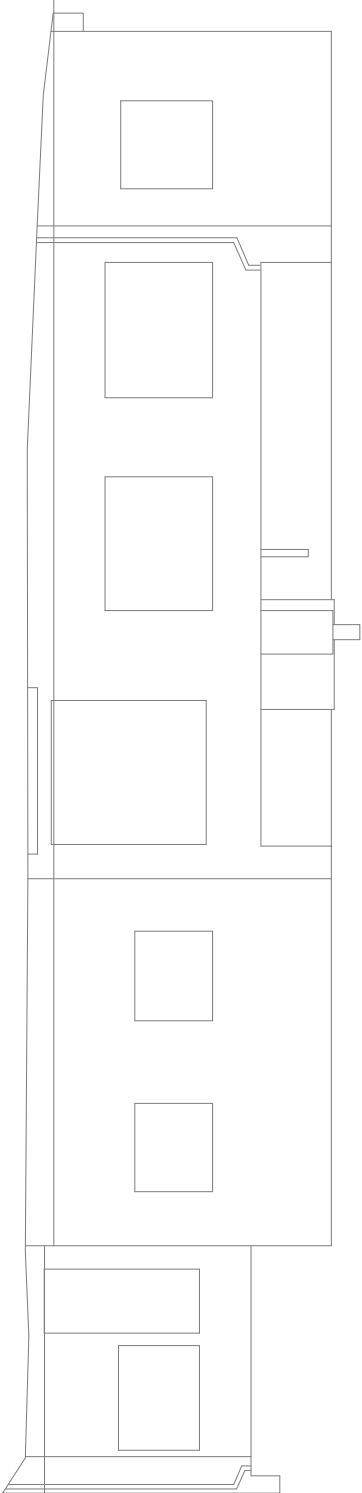


SOUTH-EAST ELEVATION

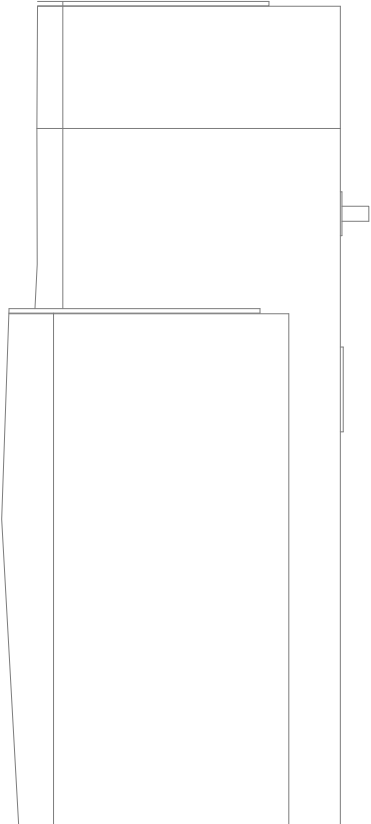


NORTH-EAST ELEVATION

EXISTING SURVEY ELEVATIONS

1:100

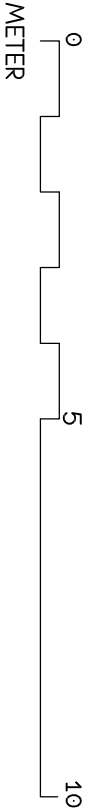

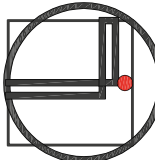 TOLDFIELD ARCHITECTS Toldfield Architects Ltd 5 Freemanthle Business Centre 152 Millbrook Road East Southampton SO15 1JR Tel: 023 80 236165 Emails: info@toldfieldarchitects.co.uk adi@toldfieldarchitects.co.uk kouroush@toldfieldarchitects.co.uk Web: www.toldfieldarchitects.co.uk										Project Name and Address: No.20 Crowsport Estate, Hamble Le Rice, Hamble. SO31 4HG										Project Ref:	Origin:	Zone:	Level:	Type:	Role:	Number:	Rev:																
Client: Mr & Mrs T Kilby										Status: 230601 TA - S -P -A -Po4 -																																	
Drawing Title: Existing Survey Elevations										Full Planning Application																																	
TA Code:										Project Stage:										Sheet @ A3:										Date:													
230601										Planning										1.100										**/**/**													