




© STRINGENT COPYRIGHT
This drawing has been produced for:
Mr & Mrs T Kilby
and prepared for submission as part of any statutory
Applications. It is not intended for use by any other
person or for any other building project or purpose
without prior permission from Toldfield Architects Ltd.



EXISTING EASTERN PERSPECTIVE OF FRONT APPROACH

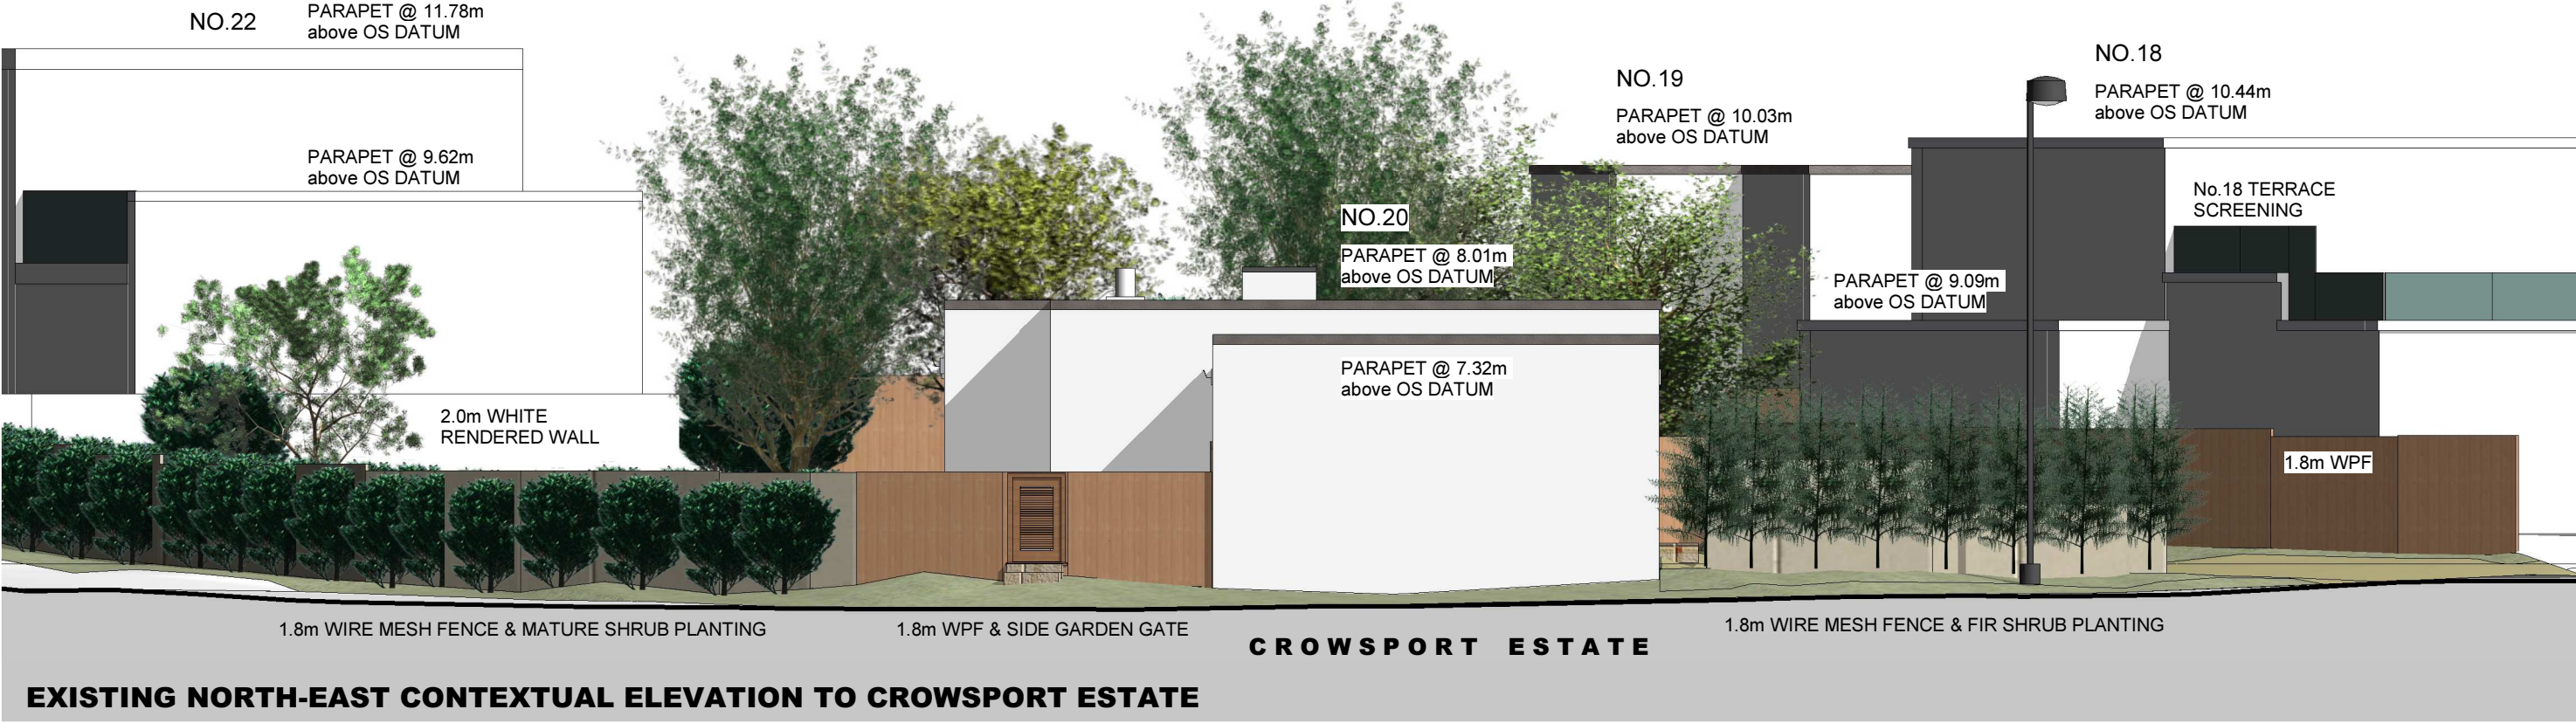


EXISTING NORTH-EAST CONTEXTUAL ELEVATION TO CROWSPORT ESTATE

EXISTING NORTHERN PERSPECTIVE & NORTH-EASTERN CONEXTUAL ELEVATION

SCALE 1:100

0 1 2 3 4 5m

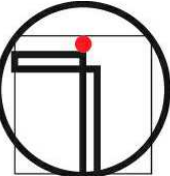 TOLDFIELD ARCHITECTS © Toldfield Architect Ltd, 5 Freemantle Business Centre, 152 Millbrook Road East, Southampton. SO15 1JR	Project Name and Address: No.20 Crowsport Estate, Hamble Le Rice, Hamble. Southampton. SO31 4HG		Project Ref: 221202 Origon: TA Zone: - Level: - Type: -E&V Role: -A Number: - P12								
	Client: Mr & Mrs T Kilby		Status: Householders Planning Application								
	Drawing Title: Existing Western Contextual Street Scene Elevation & Eastern Perspective		TA Code: 221202 Project Stage: Planning Sheet @ A1: 1 : 100 Date: 01/04/23							Rev:	
										Dr: AP	