




© STRINGENT COPYRIGHT
This drawing has been produced for:
Mr & Mrs T Kilby
and prepared for submission as part of any statutory
Applications. It is not intended for use by any other
person or for any other building project or purpose
without prior permission from Toldfield Architects Ltd.




**EXISTING WESTERN PERSPECTIVE
VIEW FROM CROSPORT ESTATE**

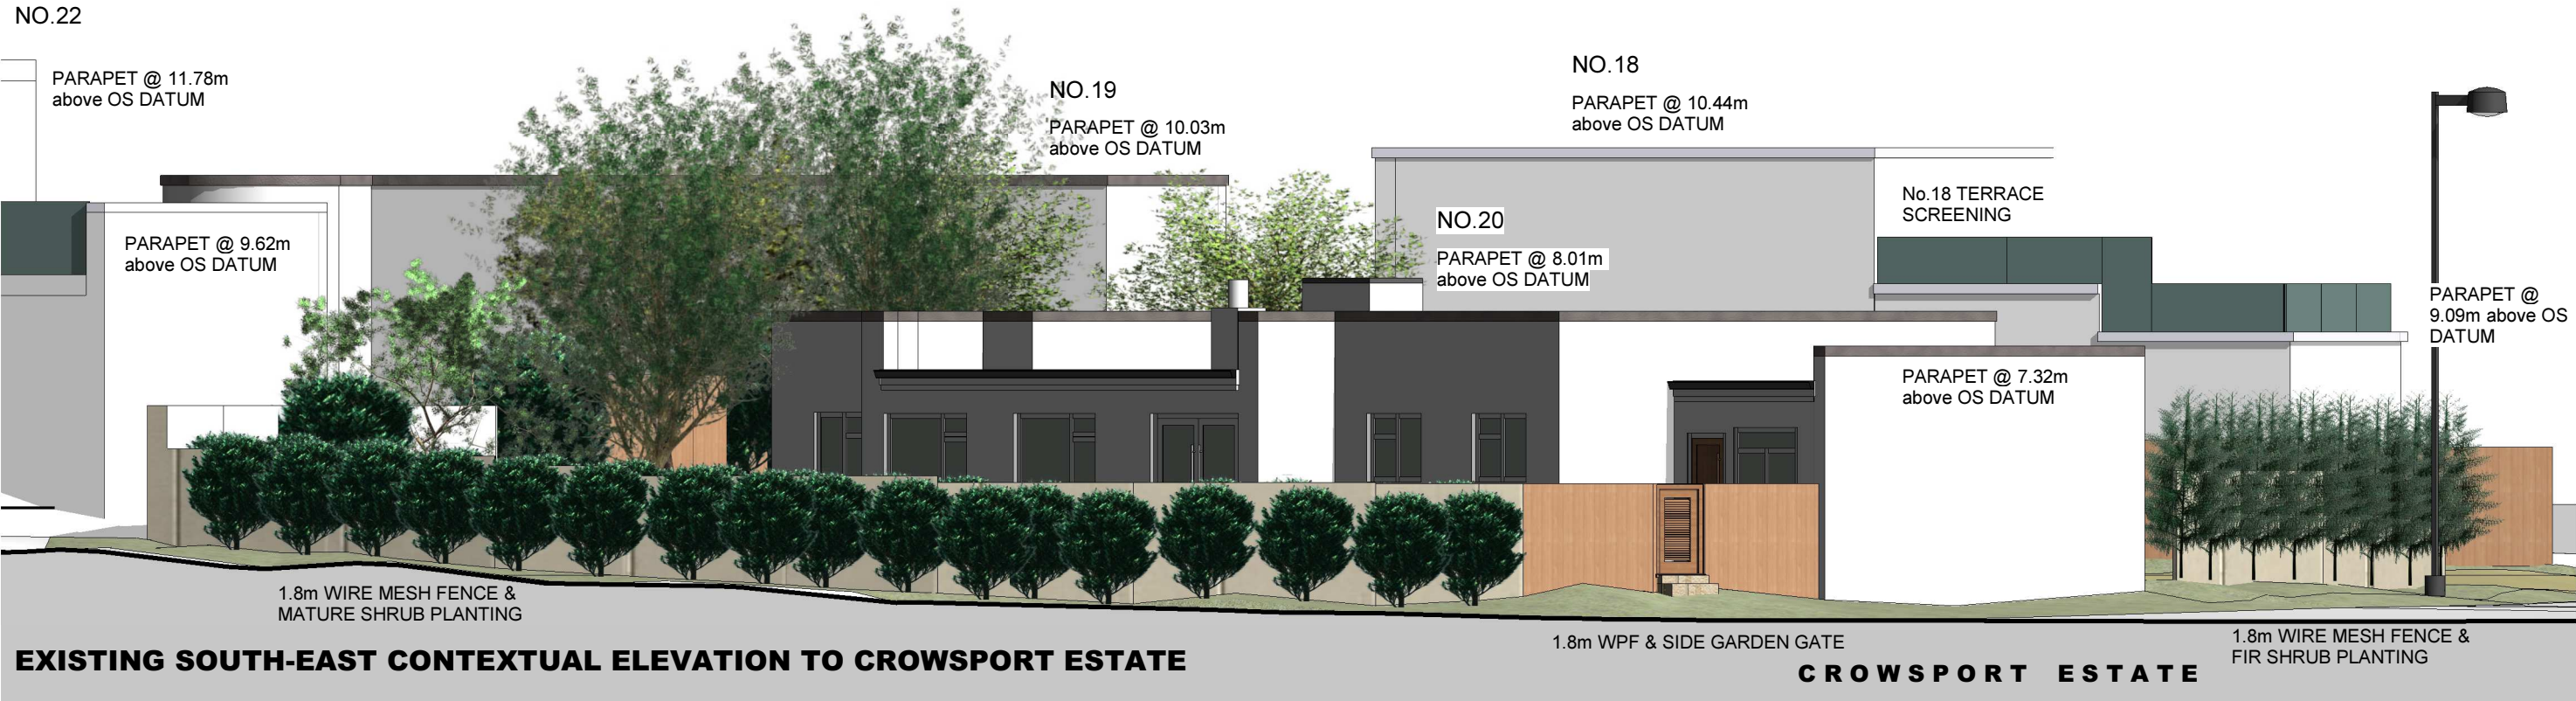

EXISTING EASTERN PERSPECTIVE & SOUTH-EAST CONEXTUAL ELEVATION

SCALE 1:100
0 1 2 3 4 5m

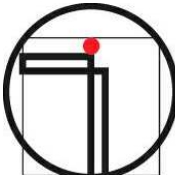 TOLDFIELD ARCHITECTS	Project Name and Address: No.20 Crowsport Estate, Hamble Le Rice, Hamble. Southampton. SO31 4HG		Project Ref:		Origion:	Zone:	Level:	Type:	Role:	Number:	Rev:			
			221202	TA	-	-	-E&V	-A	-	P11				
	Client: Mr & Mrs T Kilby		Status: Householders Planning Application											
© Toldfield Architect Ltd, 5 Freemantle Business Centre, 152 Millbrook Road East, Southampton. SO15 1JR Tel: 023 80 236165 Email: info@toldfieldarchitects.co.uk adi@toldfieldarchitects.co.uk kouros@toldfieldarchitects.co.uk Webwww.toldfieldarchitects.co.uk	Drawing Title: Existing South-Eastern Contextual Street Scene Elevations		TA Code:	Project Stage:	Sheet @ A1:	Date:	Rev:					Dr:		
			221202	Planning	1 : 100	01/04/23						AP		