



Revisions:


rev	date	drawn	comments
A	07/09/23	PHB	Extension to incorporate balcony.

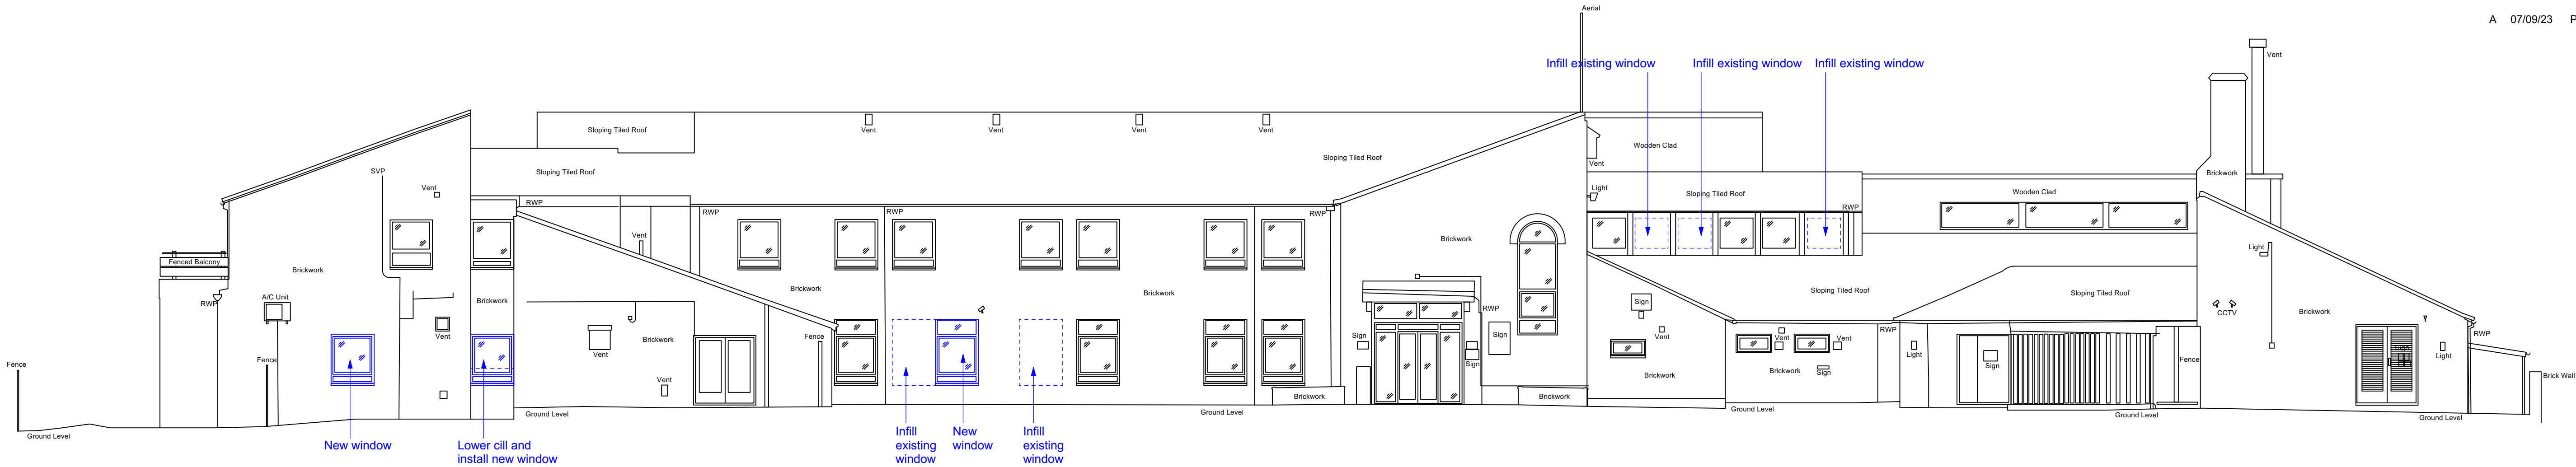

PROPOSED ELEVATION 1

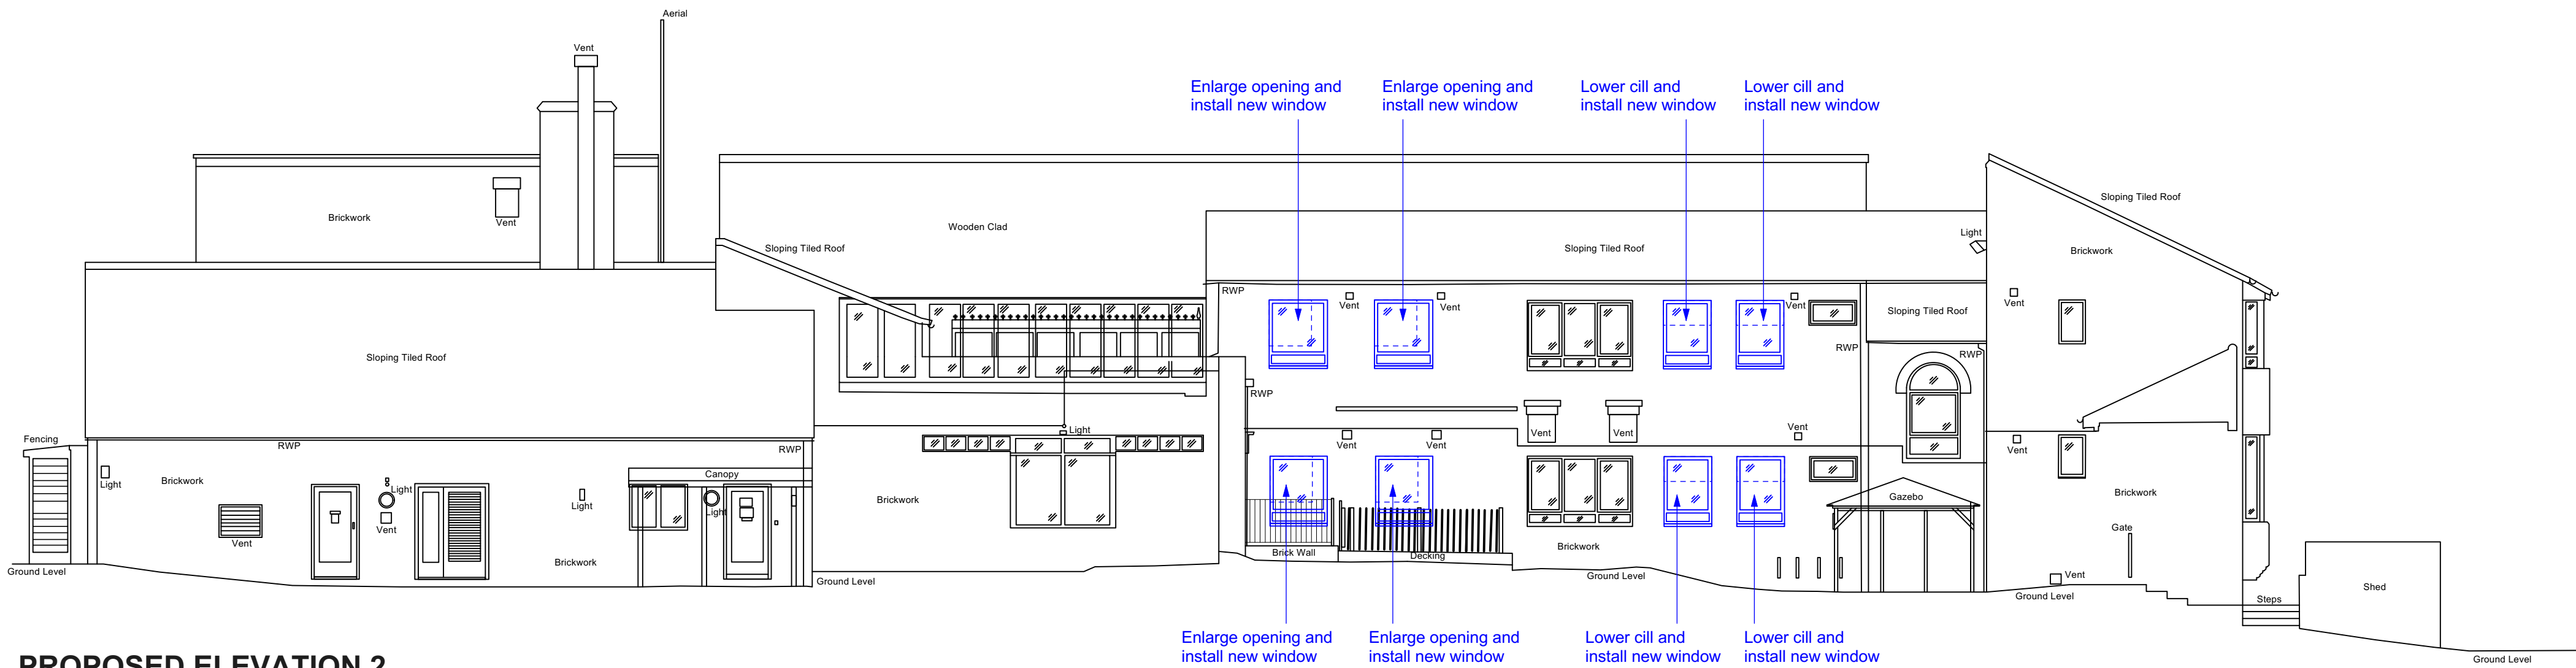


PROPOSED ELEVATION 2

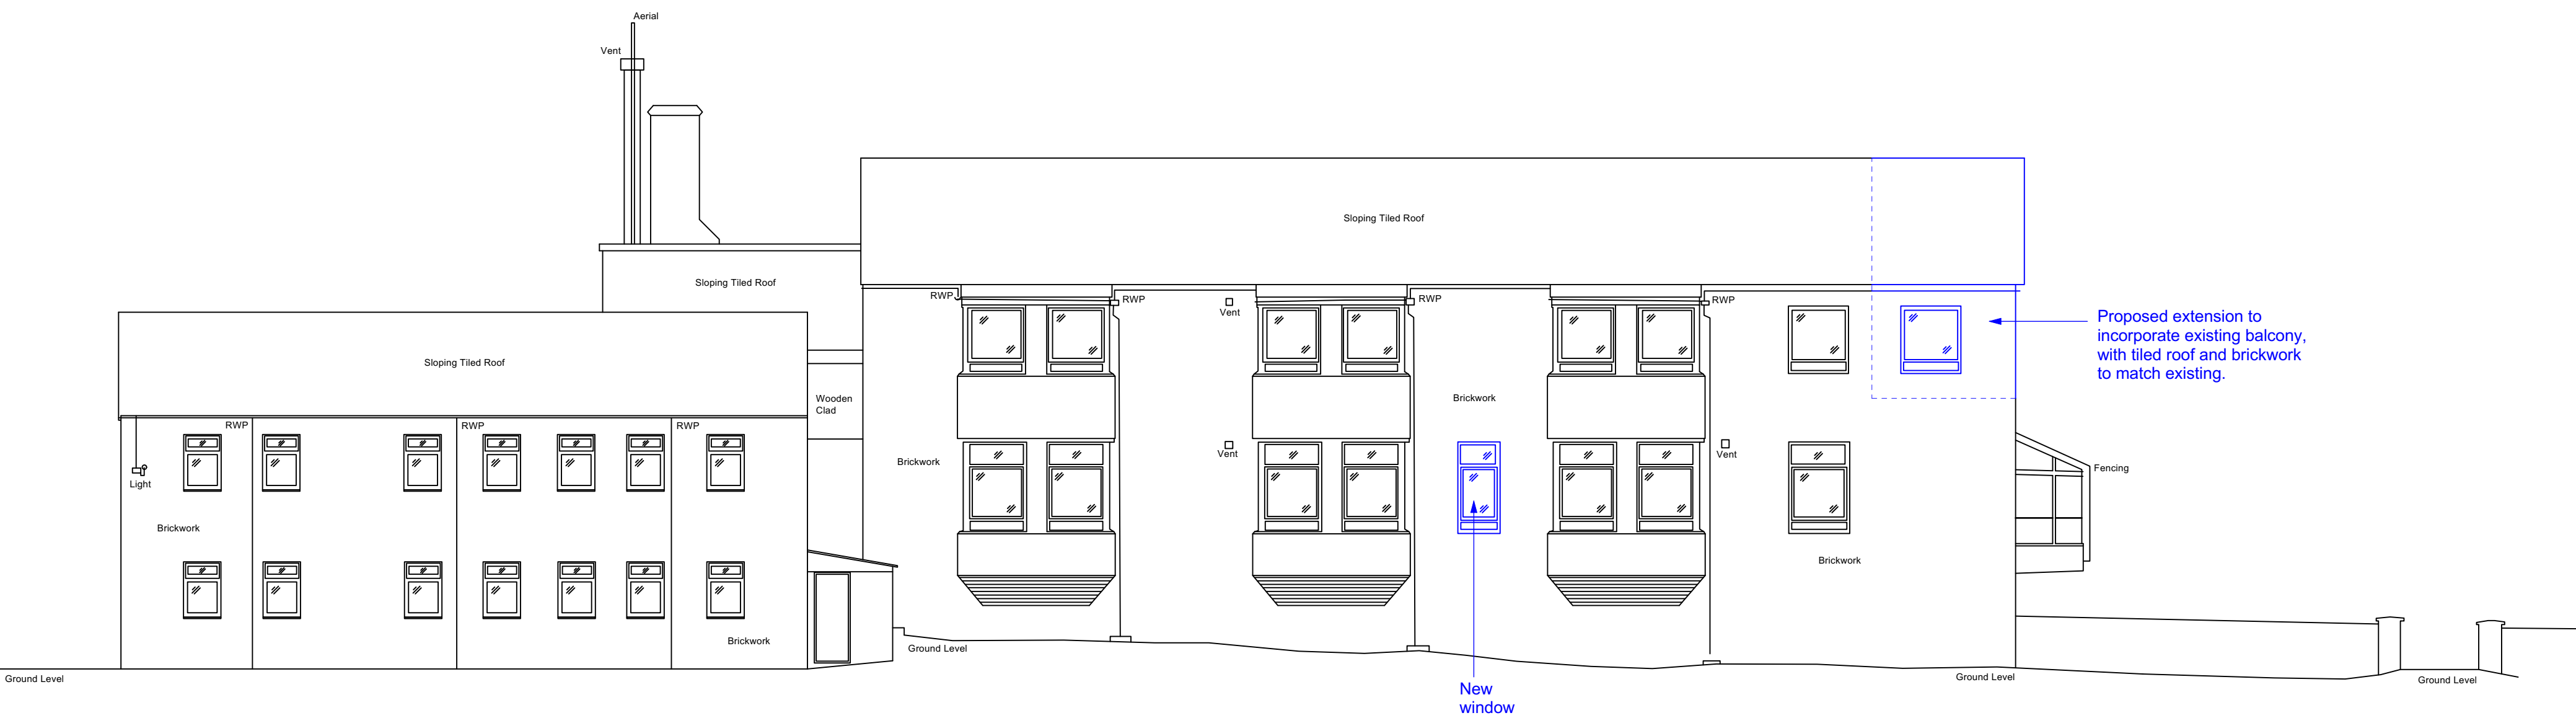

PROPOSED ELEVATION 5

Elevation Location Plan
Not to scale

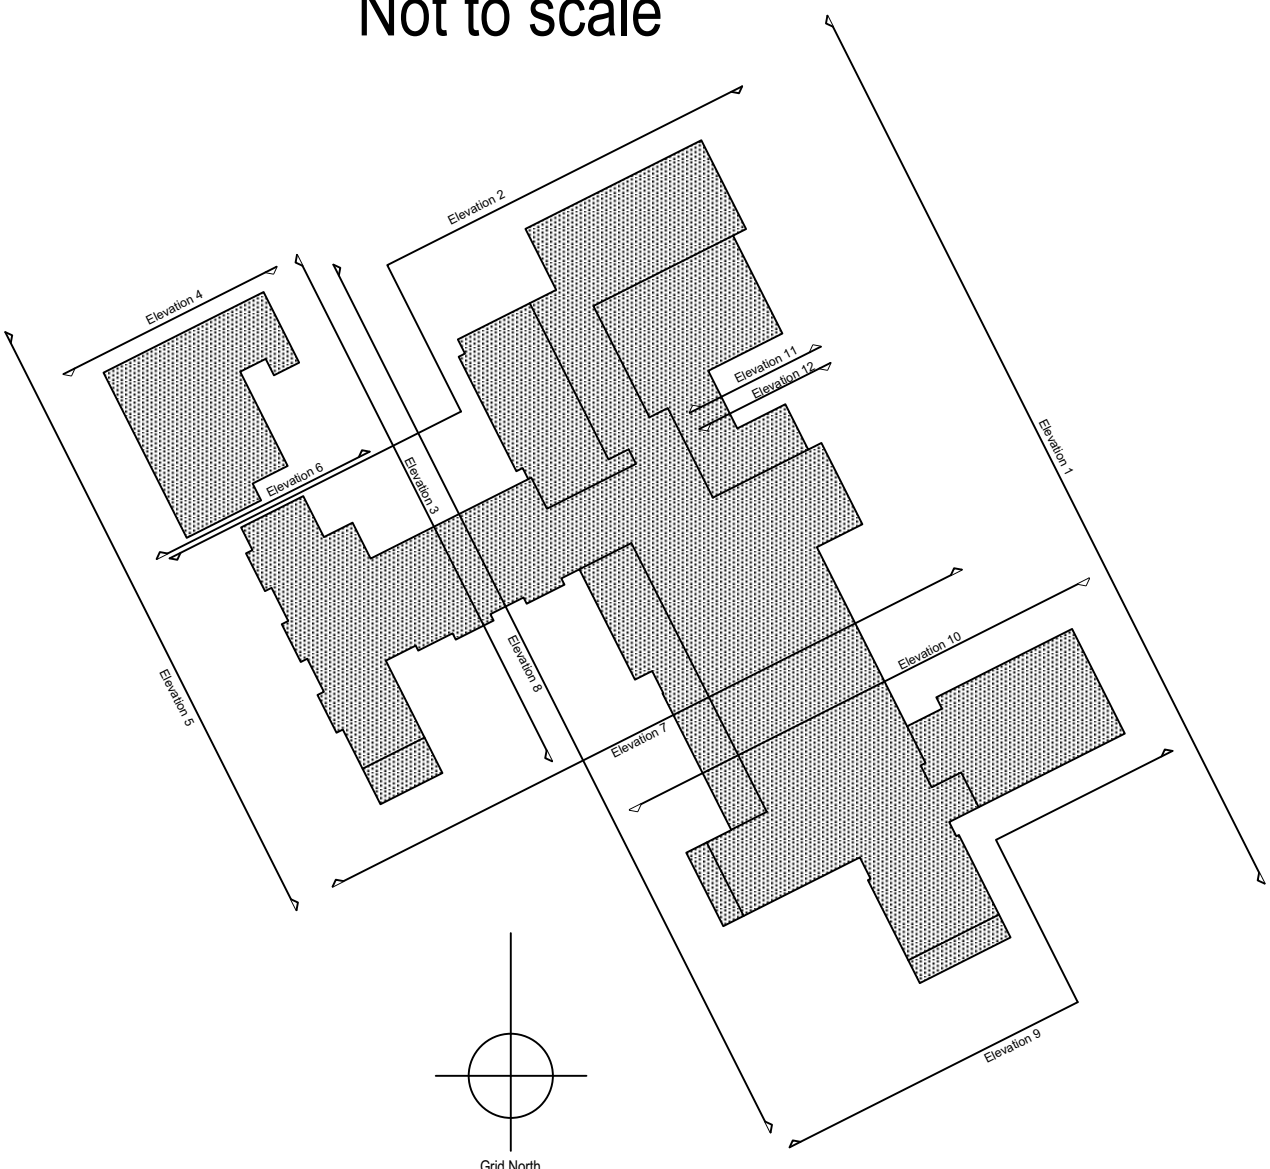

0 5 10 15 20 M

Project:
WATERSIDE HOUSE
ABBEY HILL, NETLEY
ABBEY, SO31 5FA

Title:
PROPOSED ELEVATIONS
1, 2 & 5

Client:
VISRAM LTD.

Date:
AUGUST 2023

Dwg No:	Revision:	Scale:
8240/P300	A	1:100 @ A1
Drawn:	Checked:	Status:
PHB	PHB	PLANNING

THE
Genesis Design
STUDIO

CHARTERED ARCHITECTS

MEAD MILL MILL LANE ROMSEY
HAMPSHIRE SO51 8EQ

T : (01794) 519333
F : (01794) 519666
E : mail@thegenesistudiostudio.com