




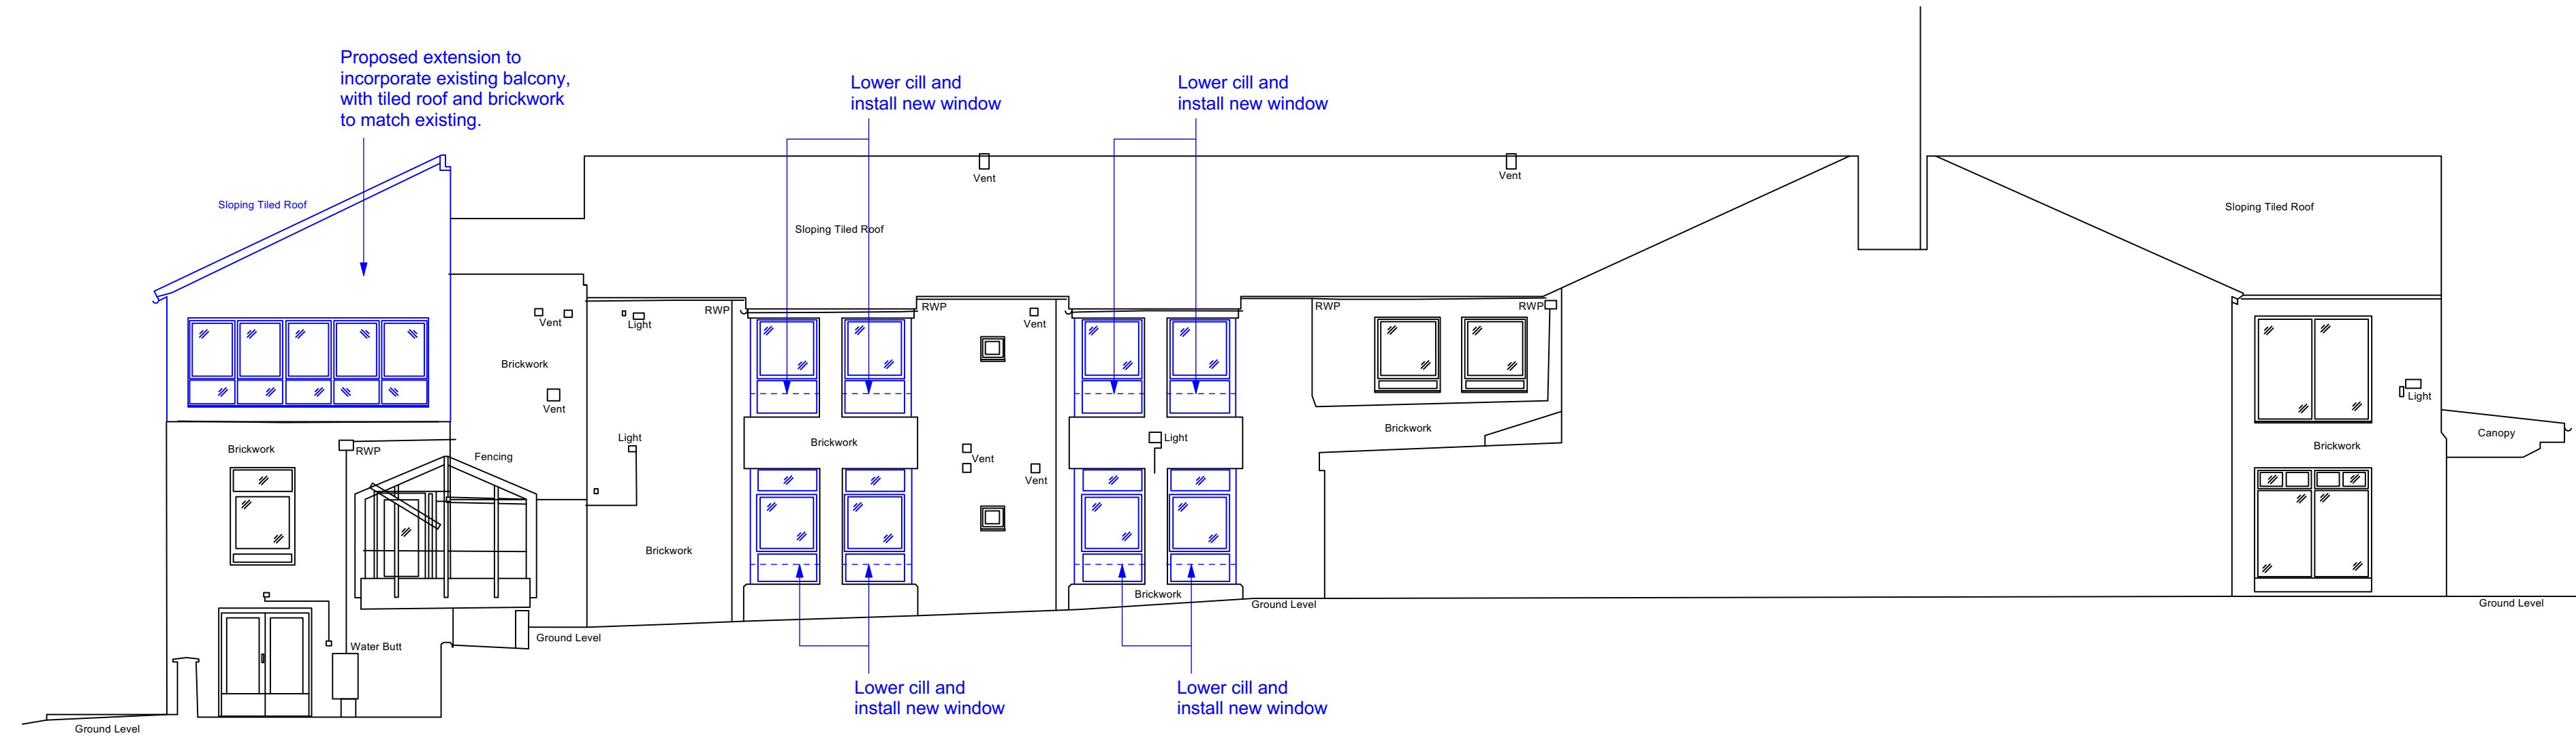


PROPOSED ELEVATION 7

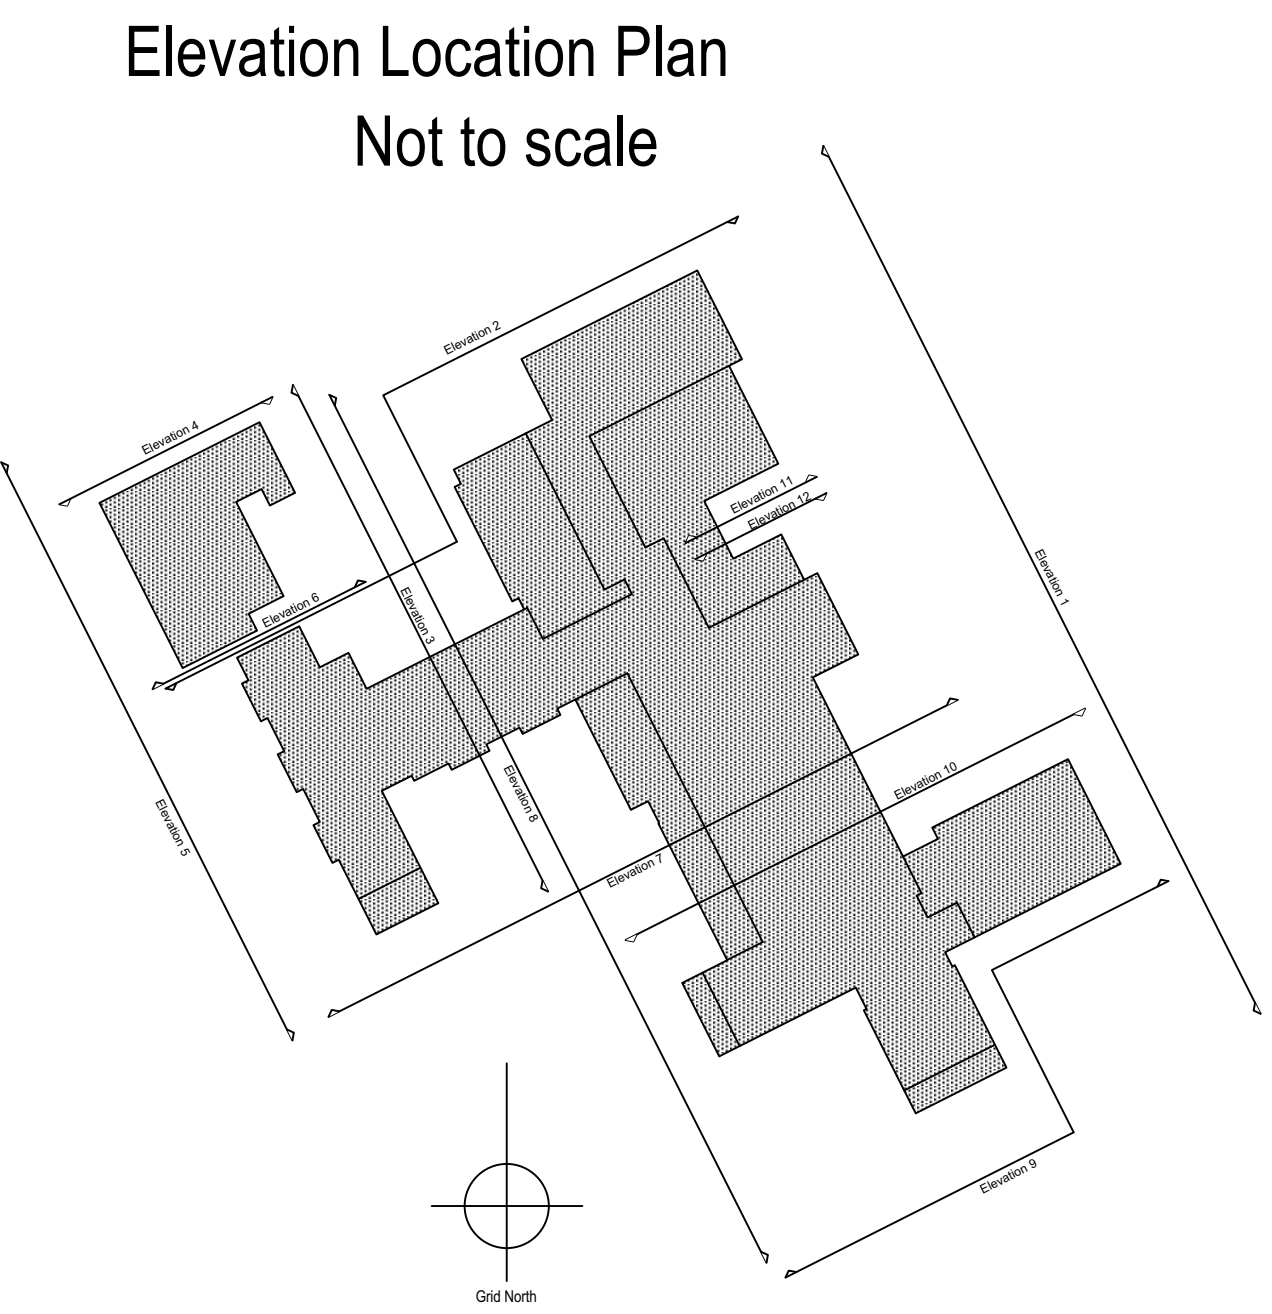


Revisions:			
rev	date	drawn	comments
A	07/09/23	PHB	Extension to incorporate ex balcony.

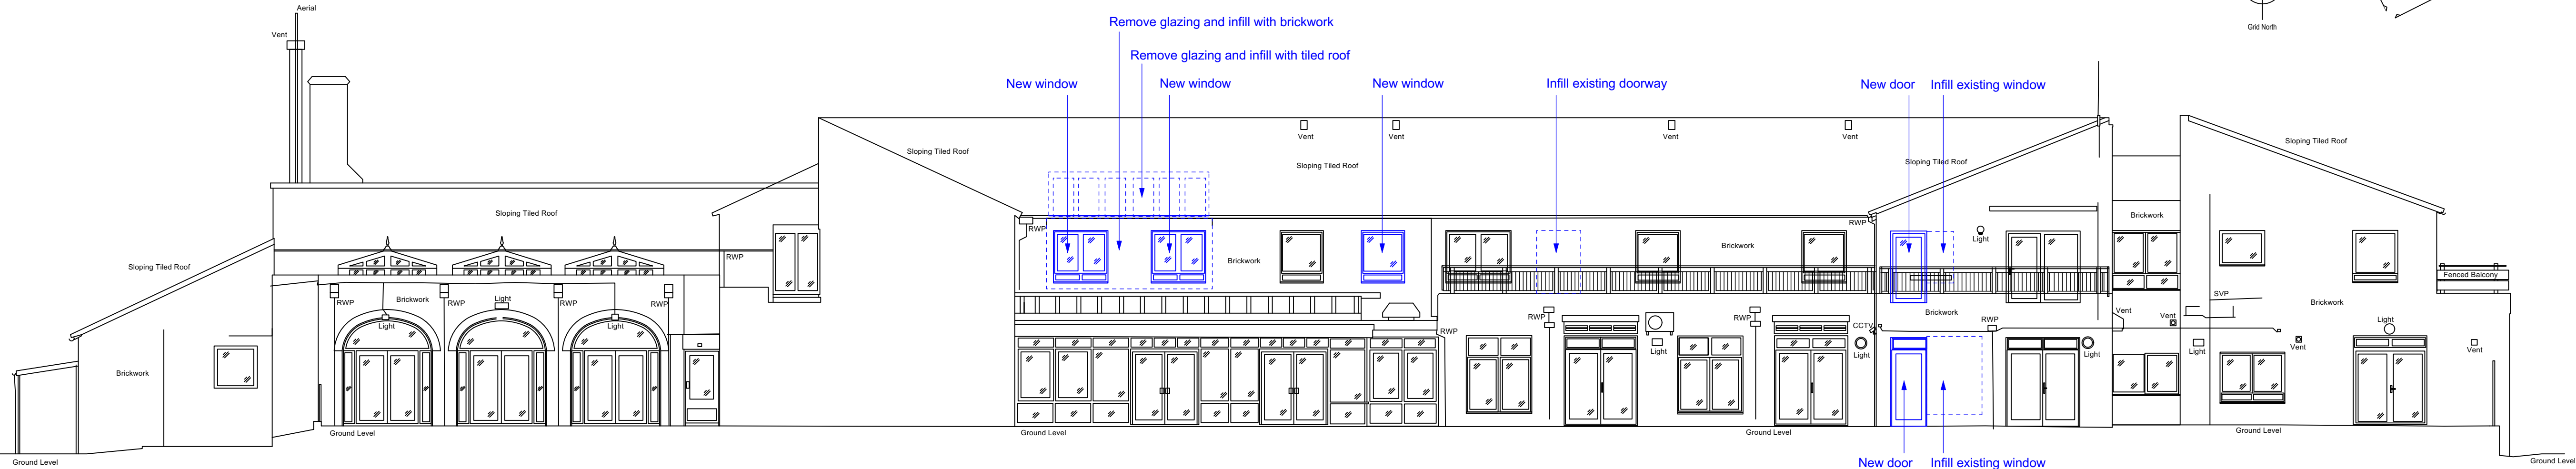


PROPOSED ELEVATION 8

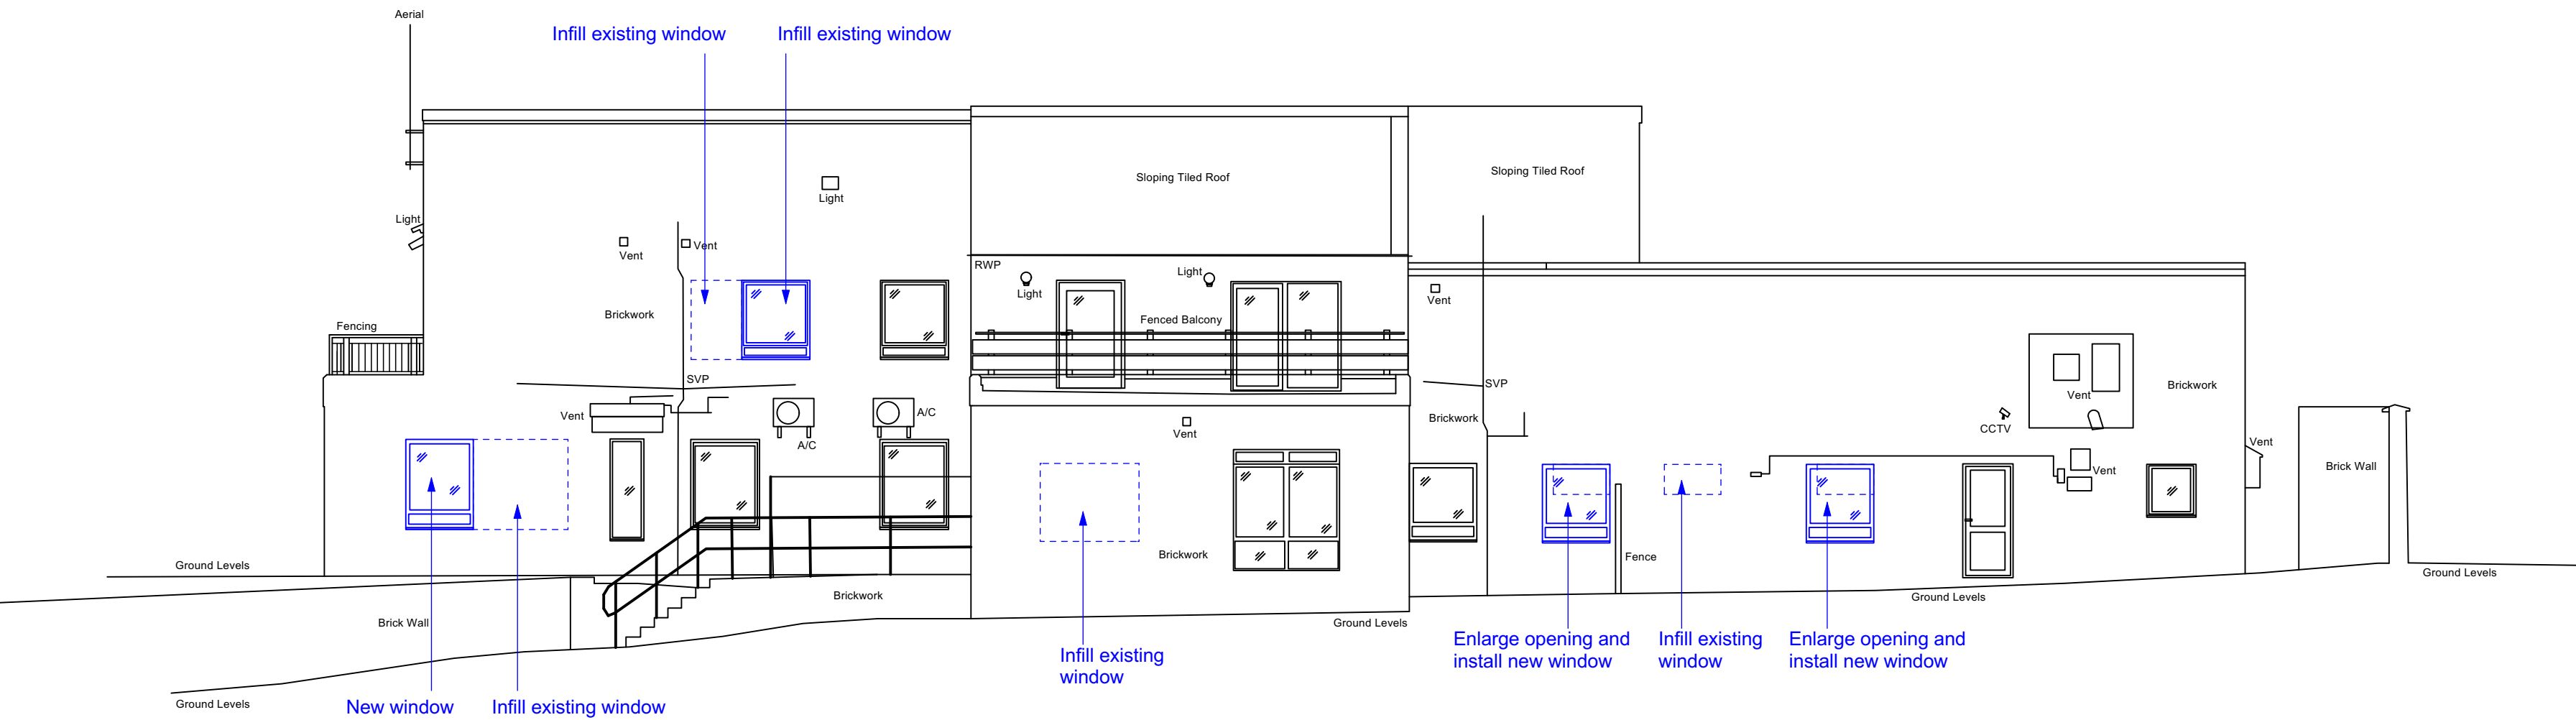

PROPOSED ELEVATION 9

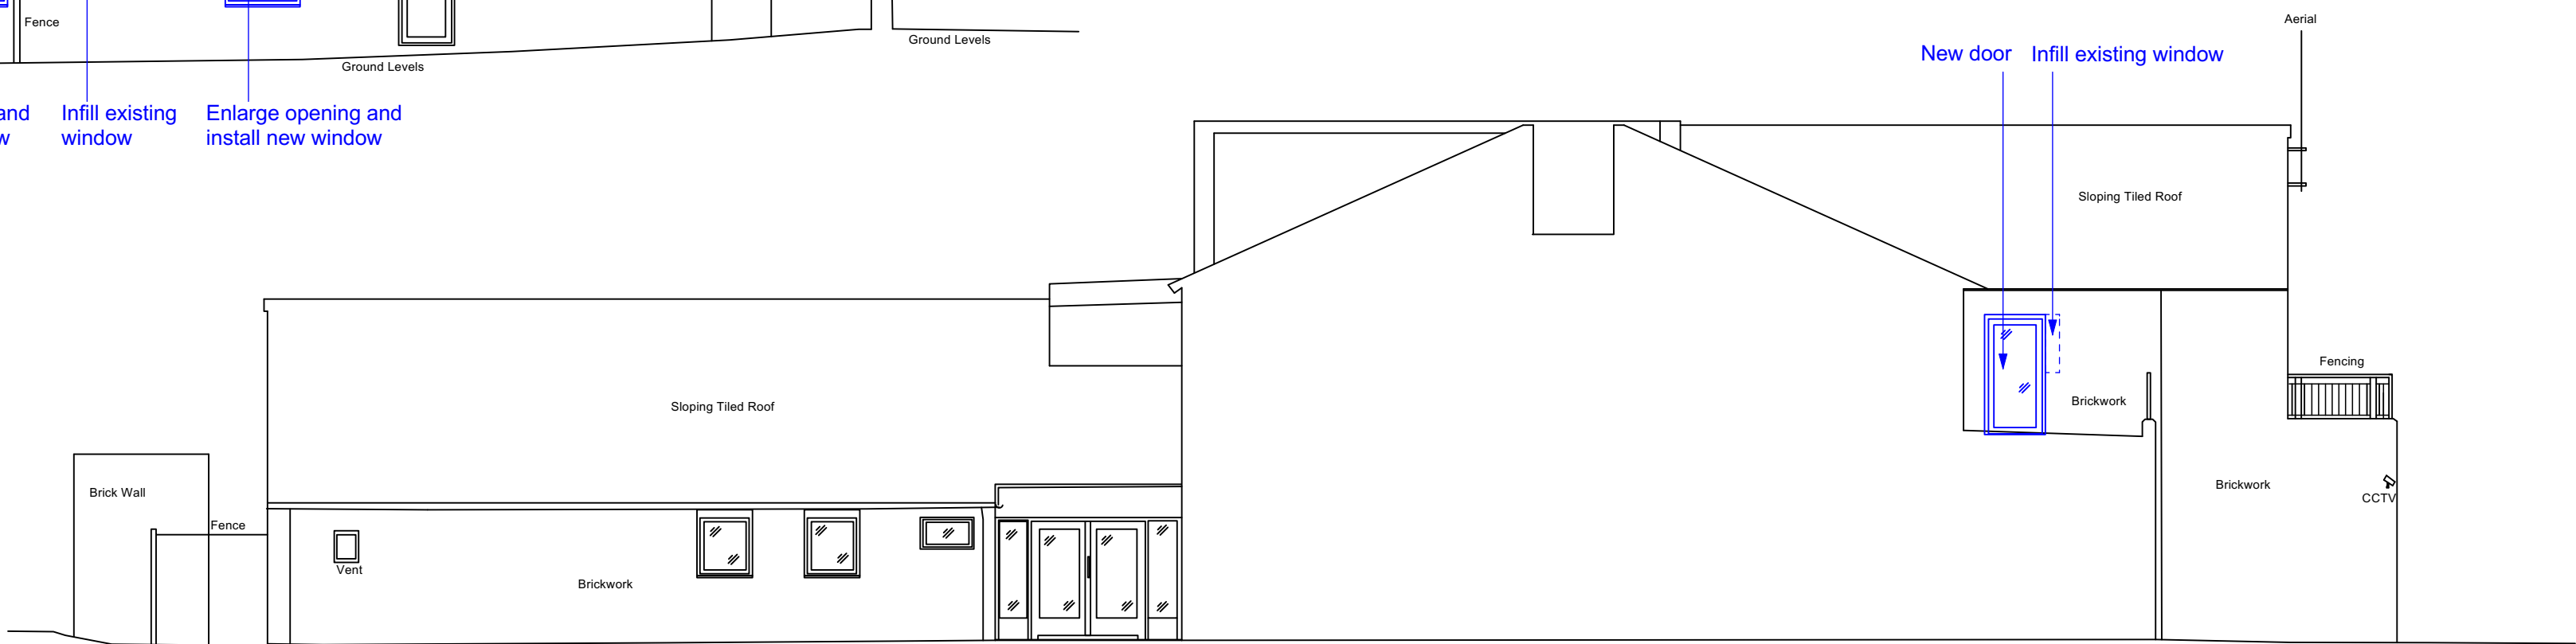

PROPOSED ELEVATION 10

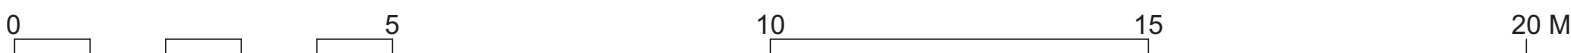

Project:
WATERSIDE HOUSE
ABBEY HILL, NETLEY
ABBEY, SO31 5FA

Title:
PROPOSED ELEVATIONS
7, 8, 9 & 10

Client:
VISRAM LTD.

Date:
AUGUST 2023

Dwg No:	Revision:	Scale:
8240/P301	A	1:100 @ A1
Drawn:	Checked:	Status:
PHB	PHB	PLANNING

THE
Genesis Design
STUDIO

CHARTERED ARCHITECTS

MEAD MILL MILL LANE ROMSEY
HAMPSHIRE SO51 8EQ

T : (01794) 519333
F : (01794) 519666
E : mail@thegenesisthesignstudio.com