


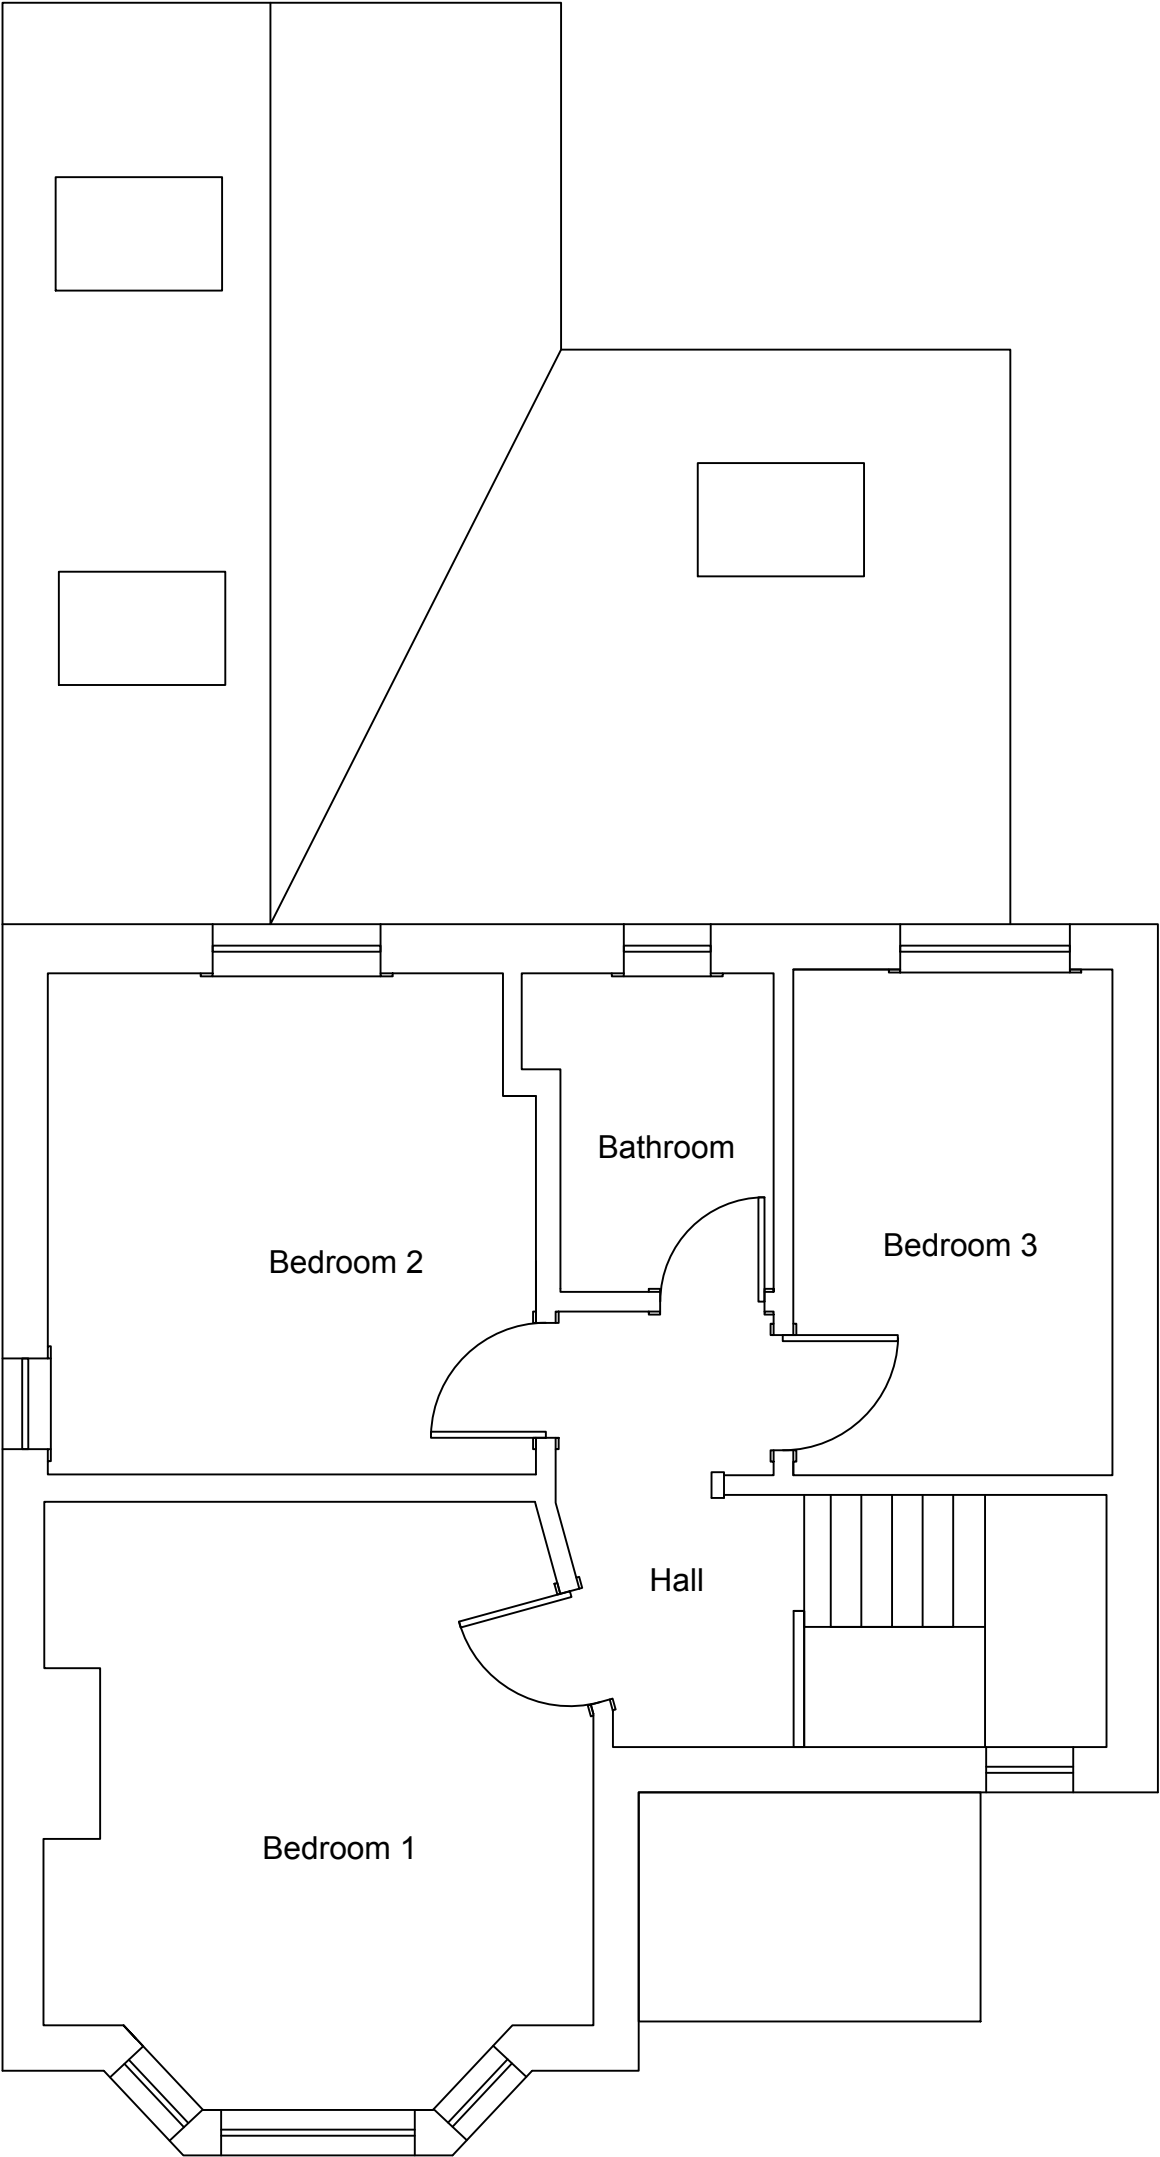

Scale 1:50 @ A4

	Project	161 Leigh Road, Eastleigh, SO50 9DW
	Title	Proposed First Floor
	Drawing Number	161LR-P-P-FF
	Revision	1
	Date	16/09/23

