


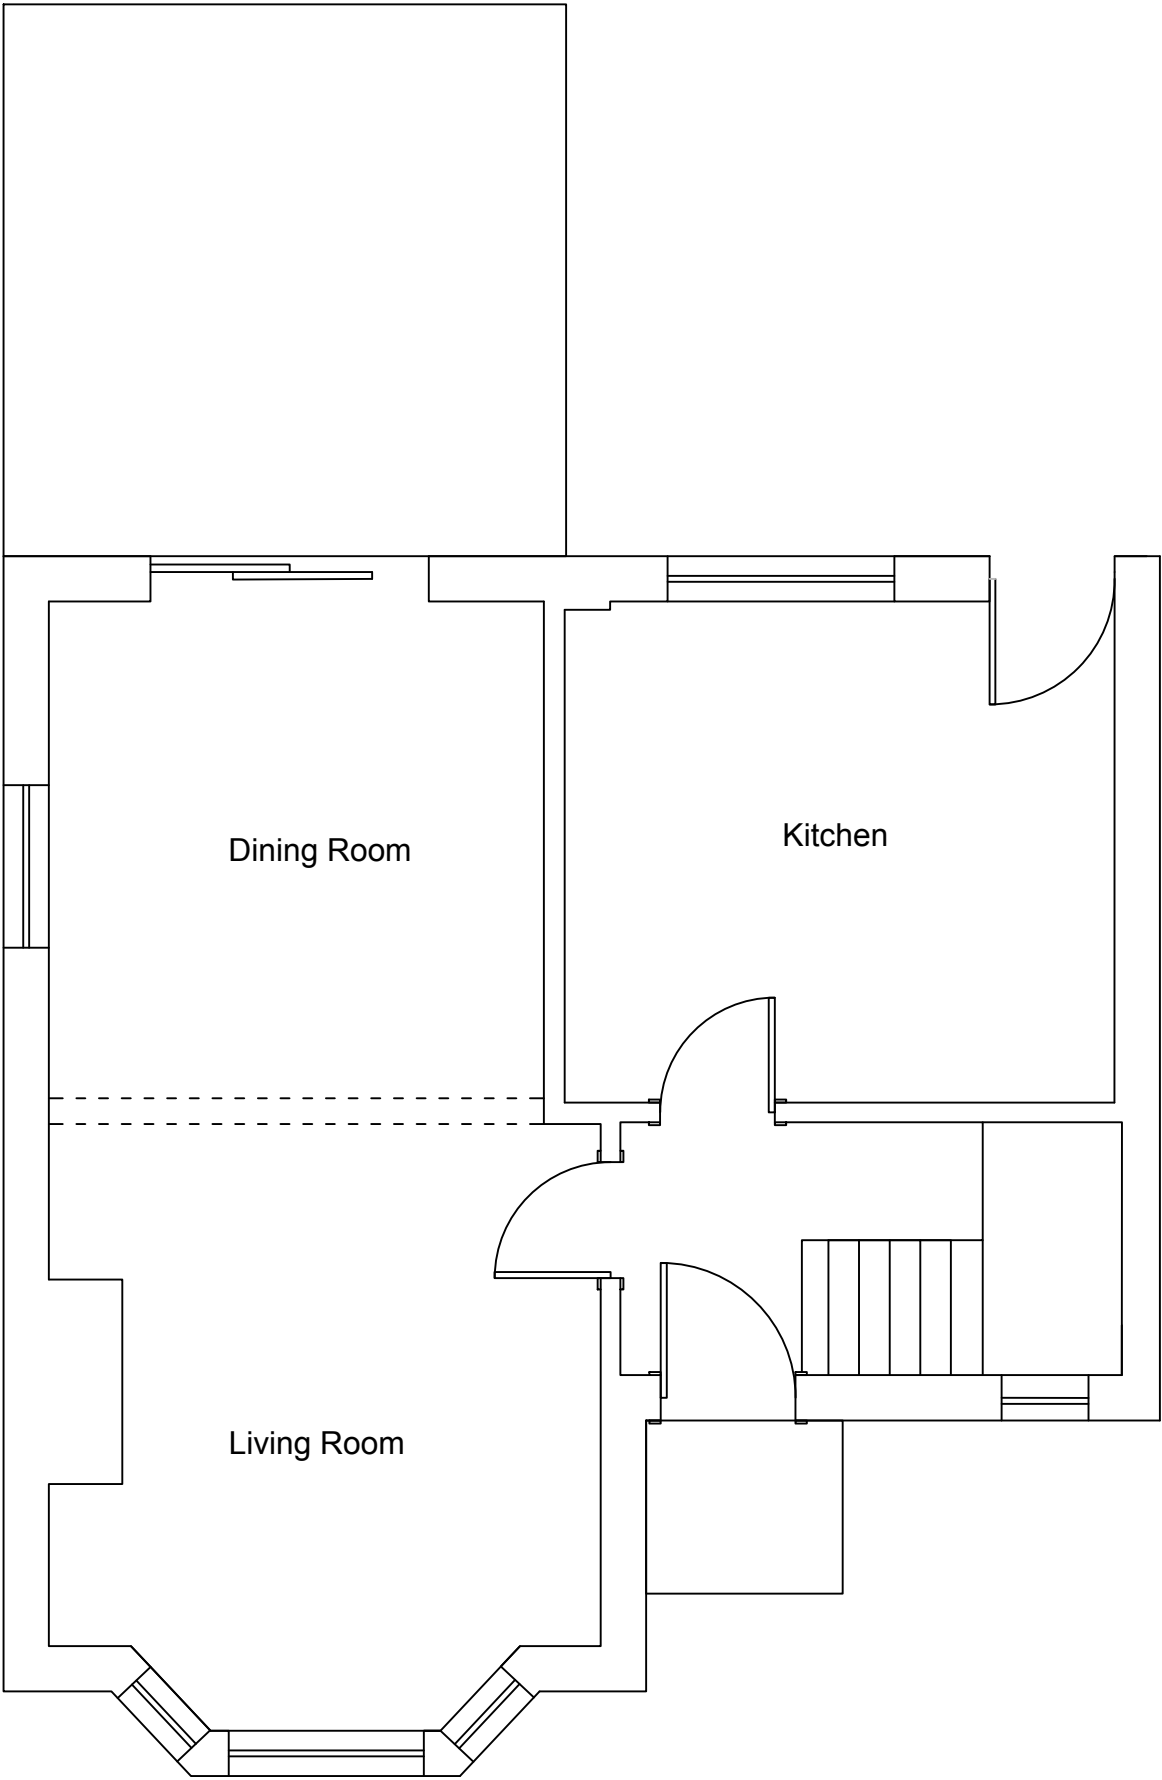

Scale 1:50 @ A4

	Project	161 Leigh Road, Eastleigh, SO50 9DW	
	Title	Existing Ground Floor	
	Drawing Number	161LR-P-E-GF	
	Revision	1	
	Date	16/09/23	

