



DRAWING SCALE: 1:50




EXISTING ELEVATION AS VIEWED FROM GARDEN 1:50 @ A3

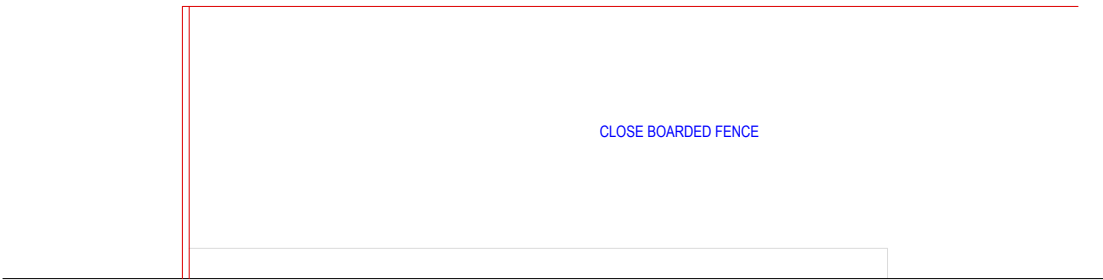

EXISTING ELEVATION AS VIEWED FROM GARDEN OF 50 WILDERN LANE 1:50 @ A3

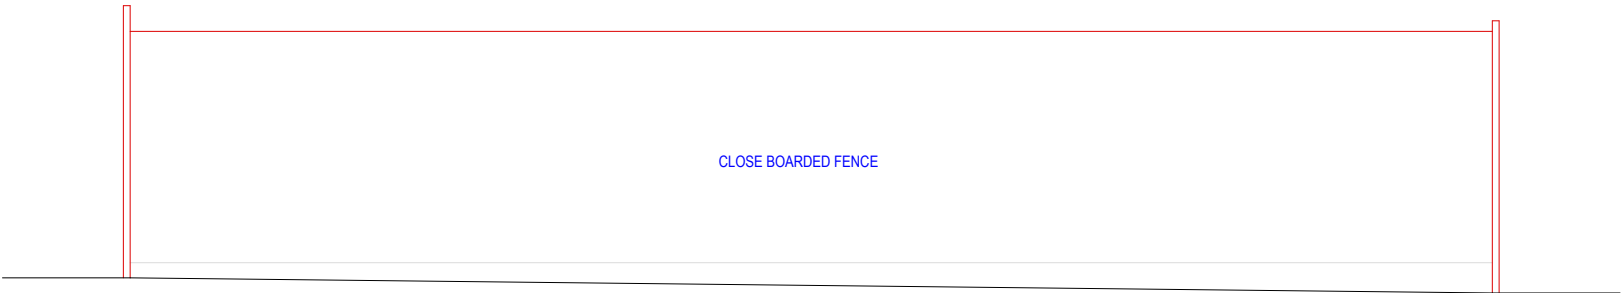

EXISTING ELEVATION AS VIEWED FROM GROUNDS OF SHAMBLEHURST SCHOOL 1:50 @ A3

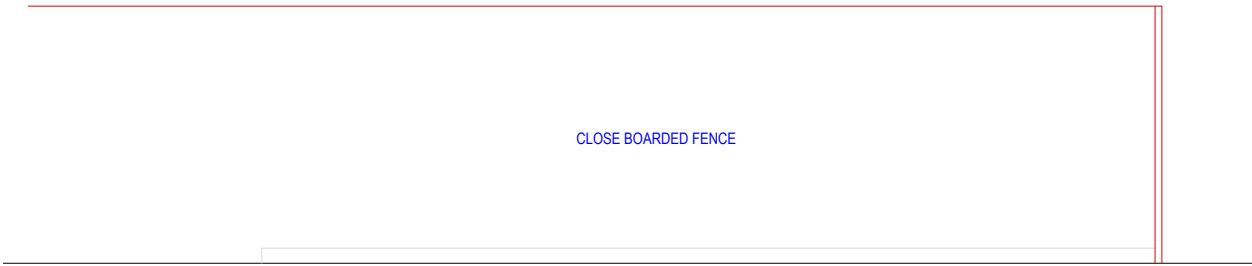

EXISTING ELEVATION AS VIEWED FROM GARDEN OF 46 WILDERN LANE 1:50 @ A3

IF IN DOUBT - ASK
COPYRIGHT CITYSCAPE ARCHITECTURE LTD
ALL DIMENSIONS, LEVELS AND ANGLES TO BE CHECKED ON SITE BY CONTRACTOR
ALL BOUNDARIES ARE ASSUMED AND WE ACCEPT NO LIABILITY FOR BOUNDARY INACCURACY
YOU ARE REMINDED OF YOUR RESPONSIBILITIES UNDER THE 'PARTY WALL ETC. ACT' 1996 WHERE APPLICABLE
RESPONSIBILITY IS NOT ACCEPTED FOR ERRORS MADE BY OTHERS IN SCALING FROM THIS DRAWING
ALL DRAIN RUNS EXISTING AND PROPOSED ARE TO BE VERIFIED ON SITE DUE TO RESTRICTED ACCESS - ENSURE ALL CONNECTIONS MADE TO CORRECT SYSTEMS

REVISION:	X	
		DATE: 18TH SEPTEMBER 2023
SCHEME:		GARDEN ROOM
TO BE READ IN CONJUNCTION WITH:		Z:789-S001
DRAWING NUMBER:		Z:789-D002
T: 0117 900 0124	CLIENT: ASTAFJEVA	
W: www.aboplans.co.uk	SITE:	48 WILDERN LANE - HEDGE END. SO30 4EJ
E: mail@aboplans.co.uk		
CITYSCAPE ARCHITECTURE		