



Revisions:

rev	date	drawn	comments
-----	------	-------	----------

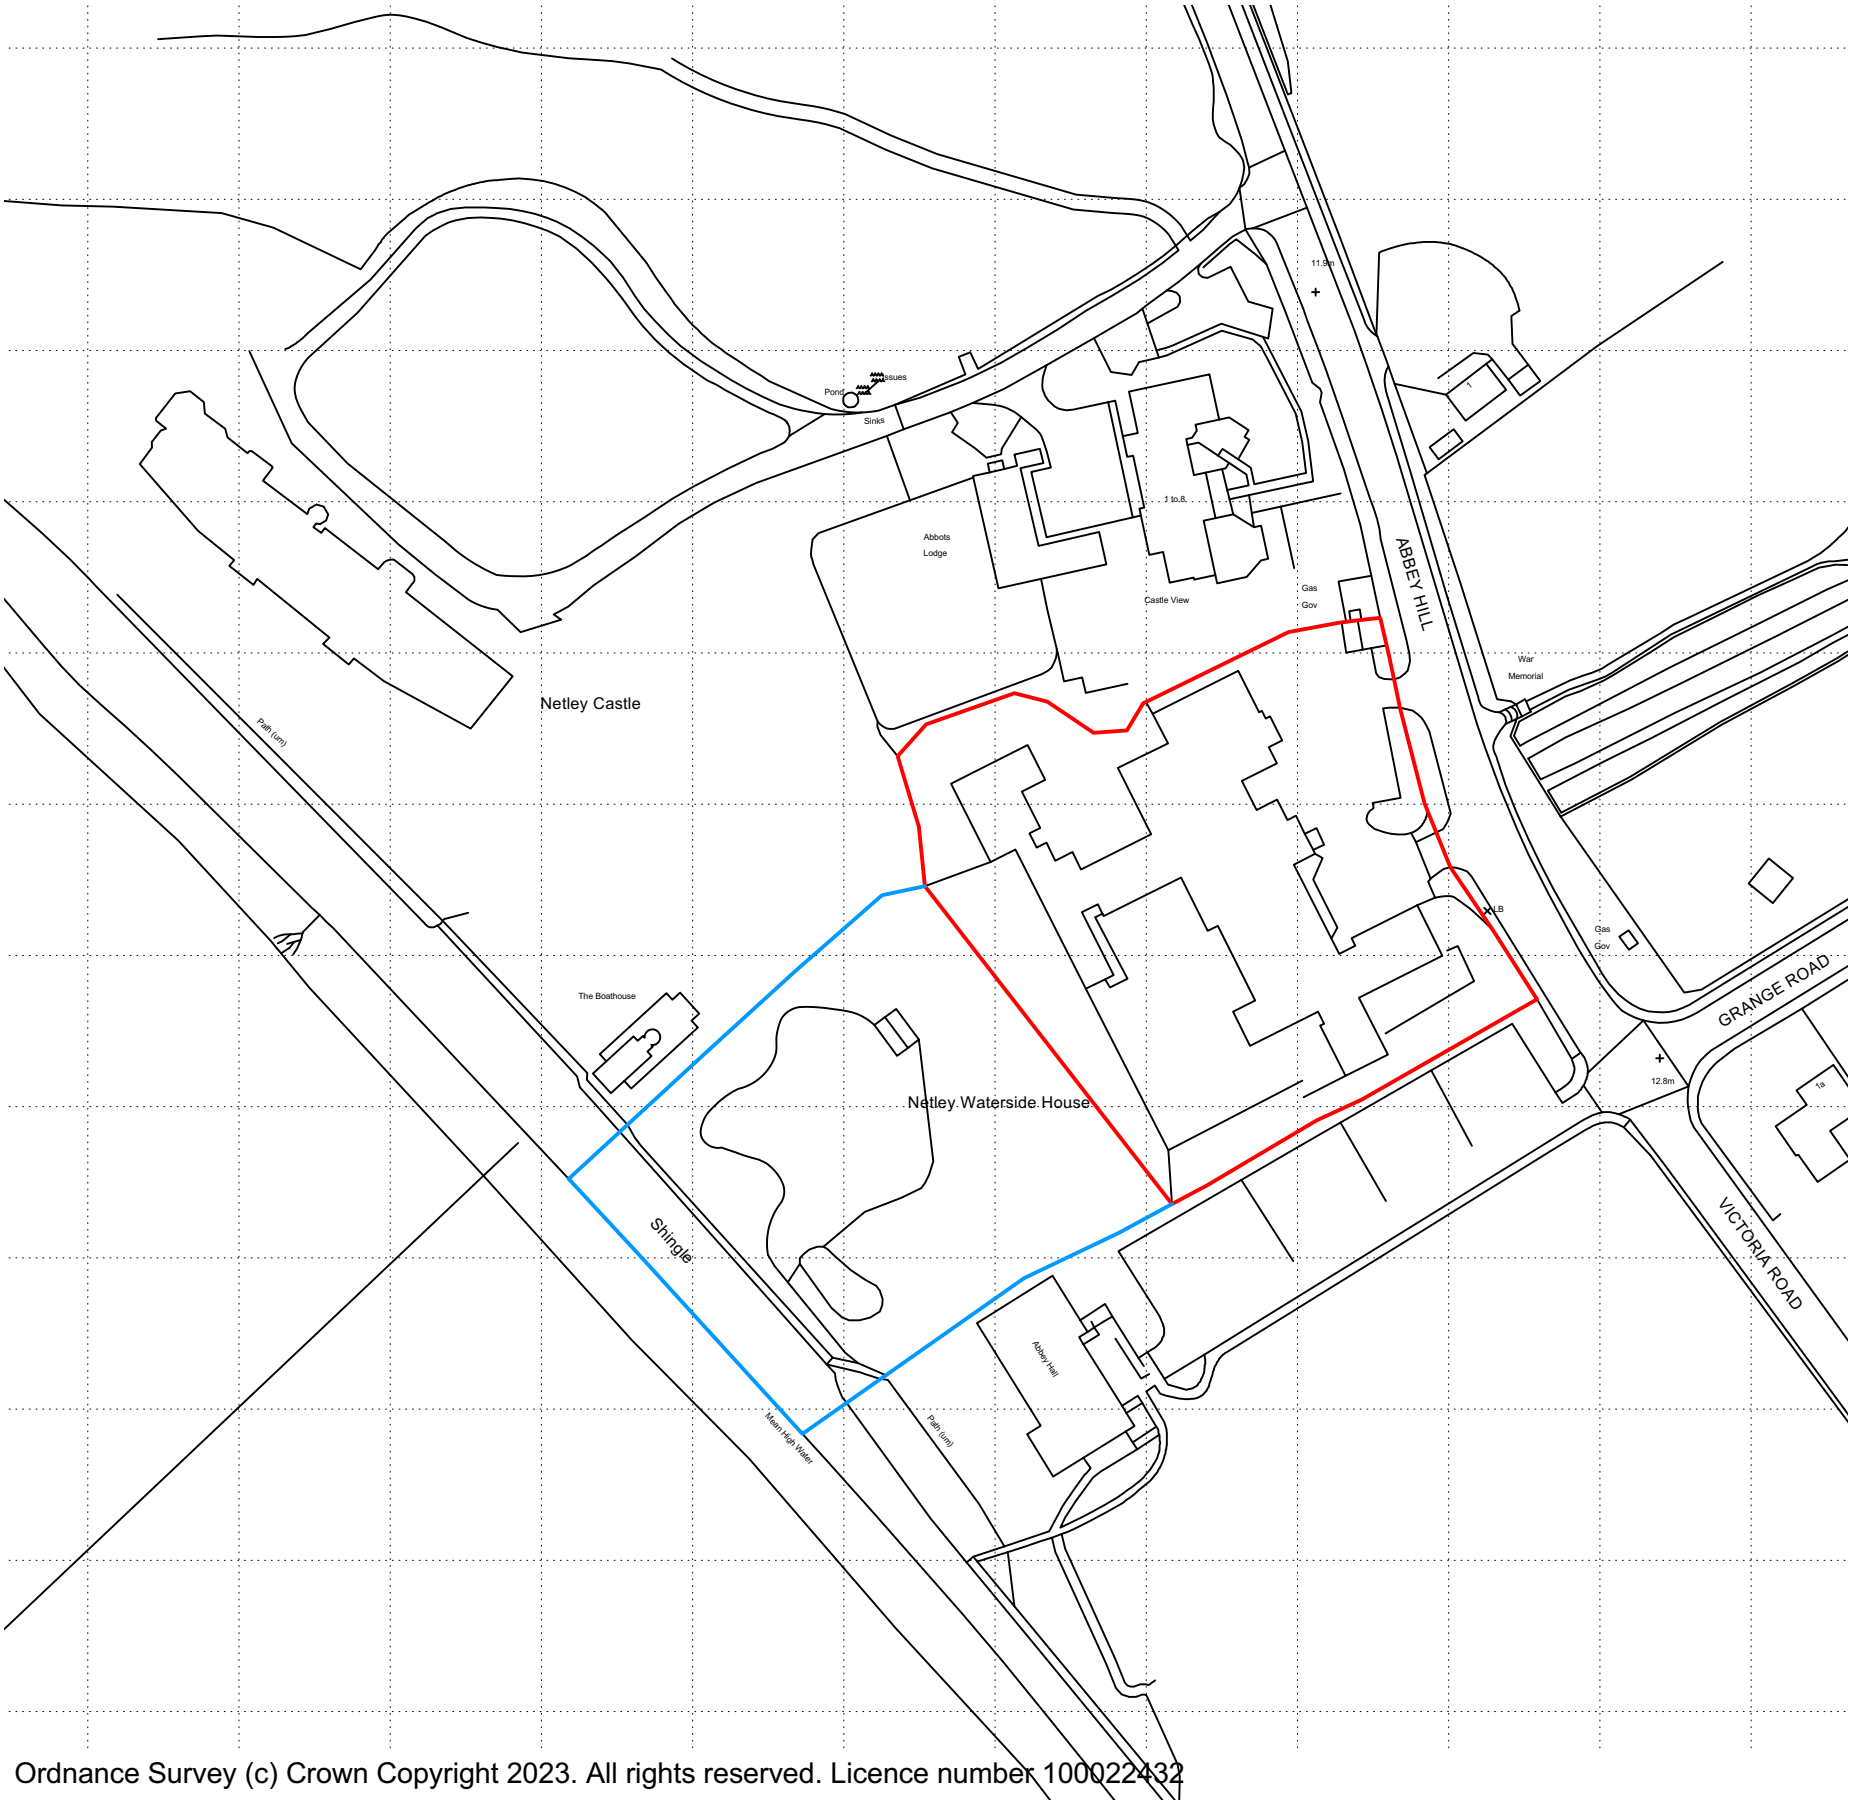

Ordnance Survey (c) Crown Copyright 2023. All rights reserved. Licence number 100022432

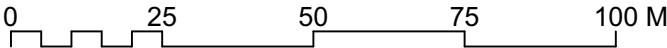

Project:

WATERSIDE HOUSE
ABBEY HILL, NETLEY
ABBEY, SO31 5FA

Title:

SITE LOCATION PLAN

Client:

VISRAM LTD.

Date:

SEPTEMBER 2023

Dwg No:

8240/E100

Revision:

-

Scale:

1:1250 @

A3

Drawn:

PHB

Checked:

PHB

Status:

PLANNING

THE
Genesis Design
STUDIO

CHARTERED ARCHITECTS

MEAD MILL MILL LANE ROMSEY
HAMPSHIRE SO51 8EQ

T: (01794) 519333
F: (01794) 519666
E: mail@thegenesistudiostudio.com

© The Genesis Design Studio Ltd