
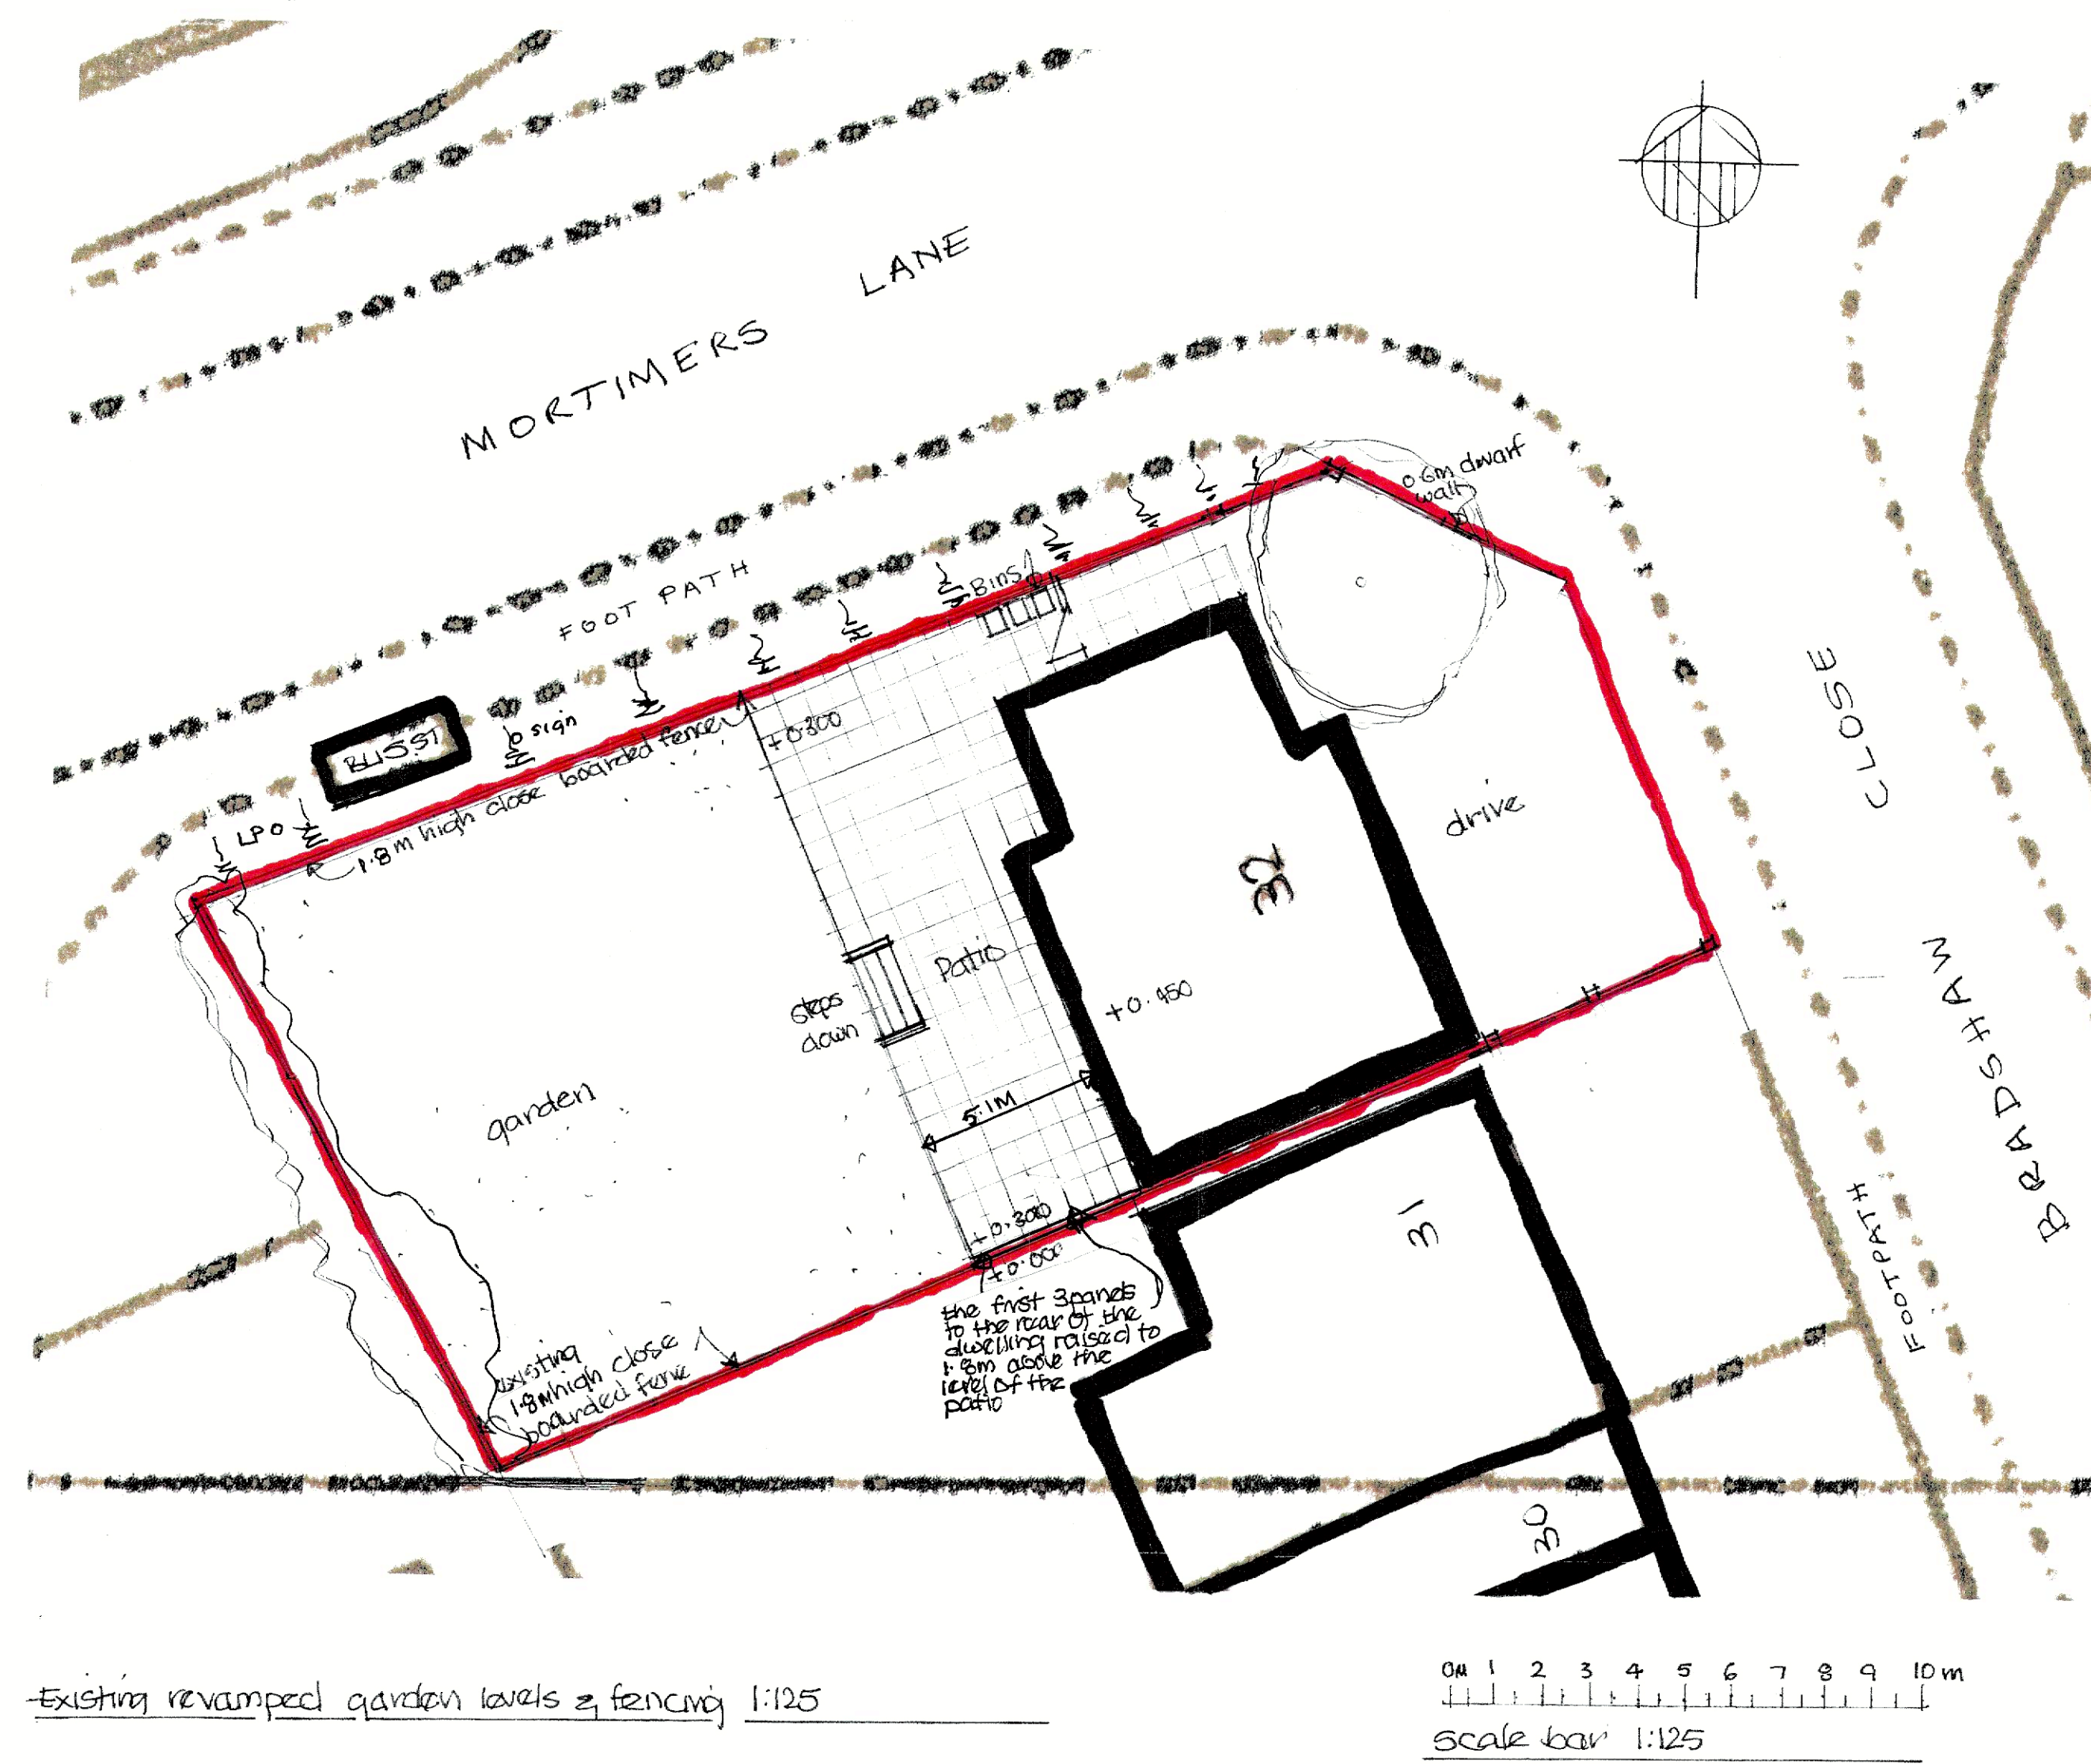
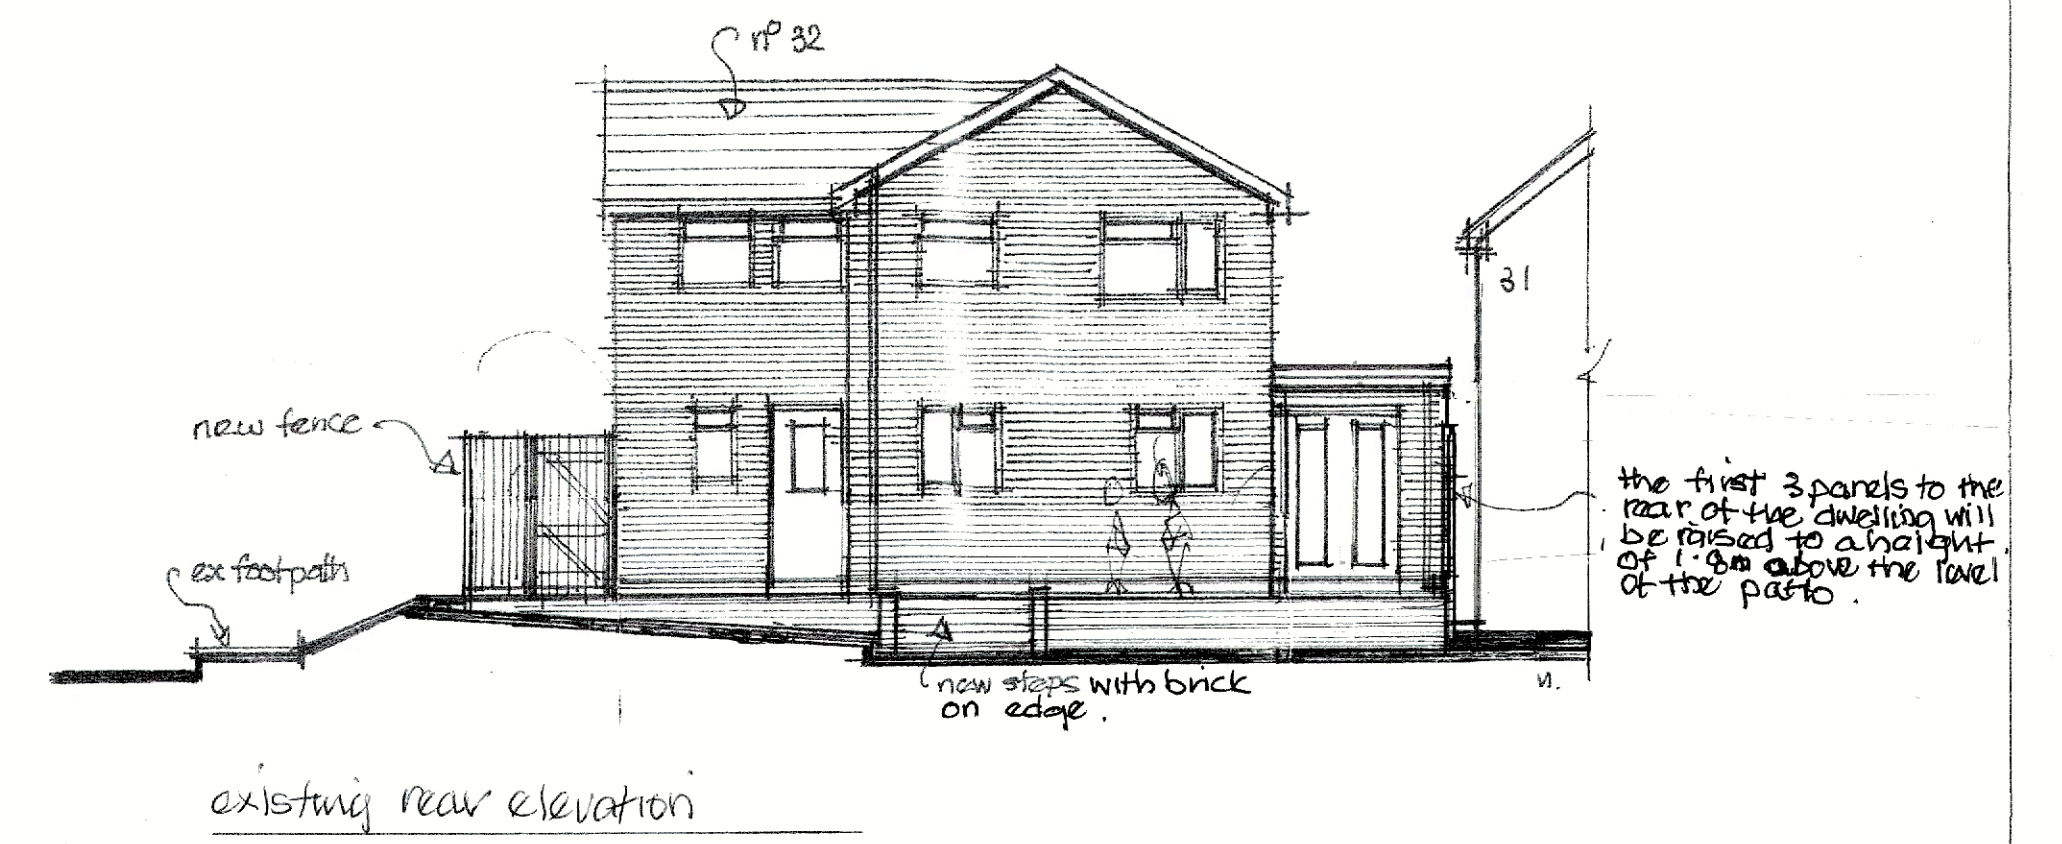


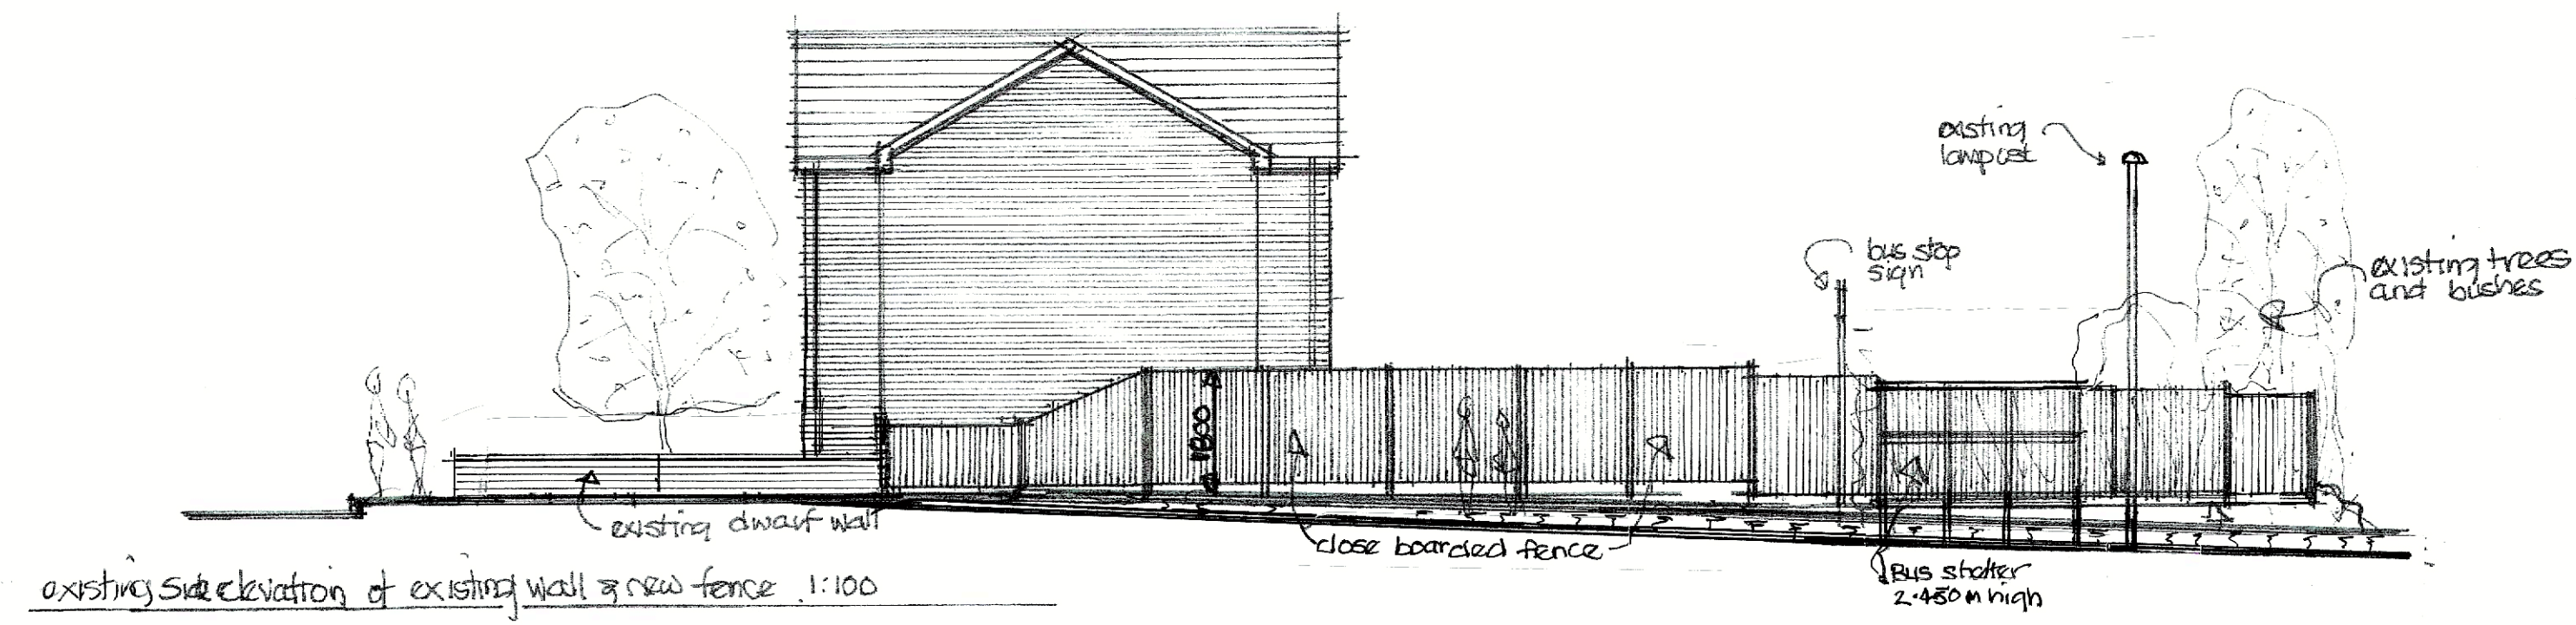

Existing revamped garden & fence - Att 32 Bradshaw Close Fair Oak Hants.

- G) planning amendment 16/9/23
- F) " " 6/7/23
- E) " " 23/3/23
- D) elevation amended 2/11/22
- C) title amended 7/10/12
- B) elevations 6/10/22
- A) added

scale 1:125
drawing nr 005 G.
Date 6/10/22