



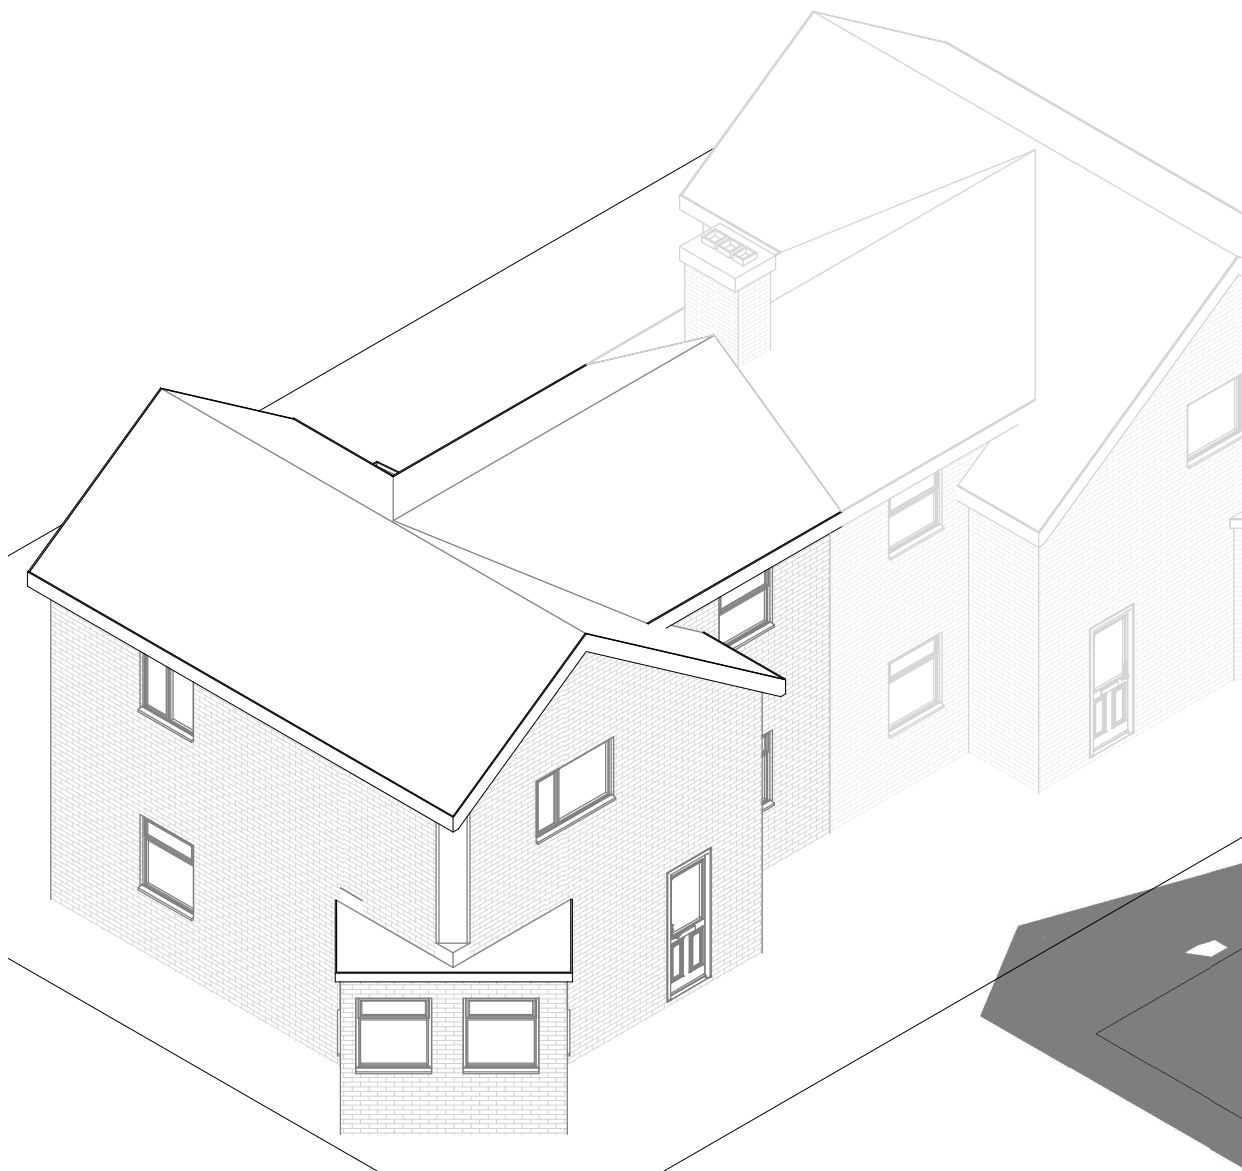

Existing 3D 1

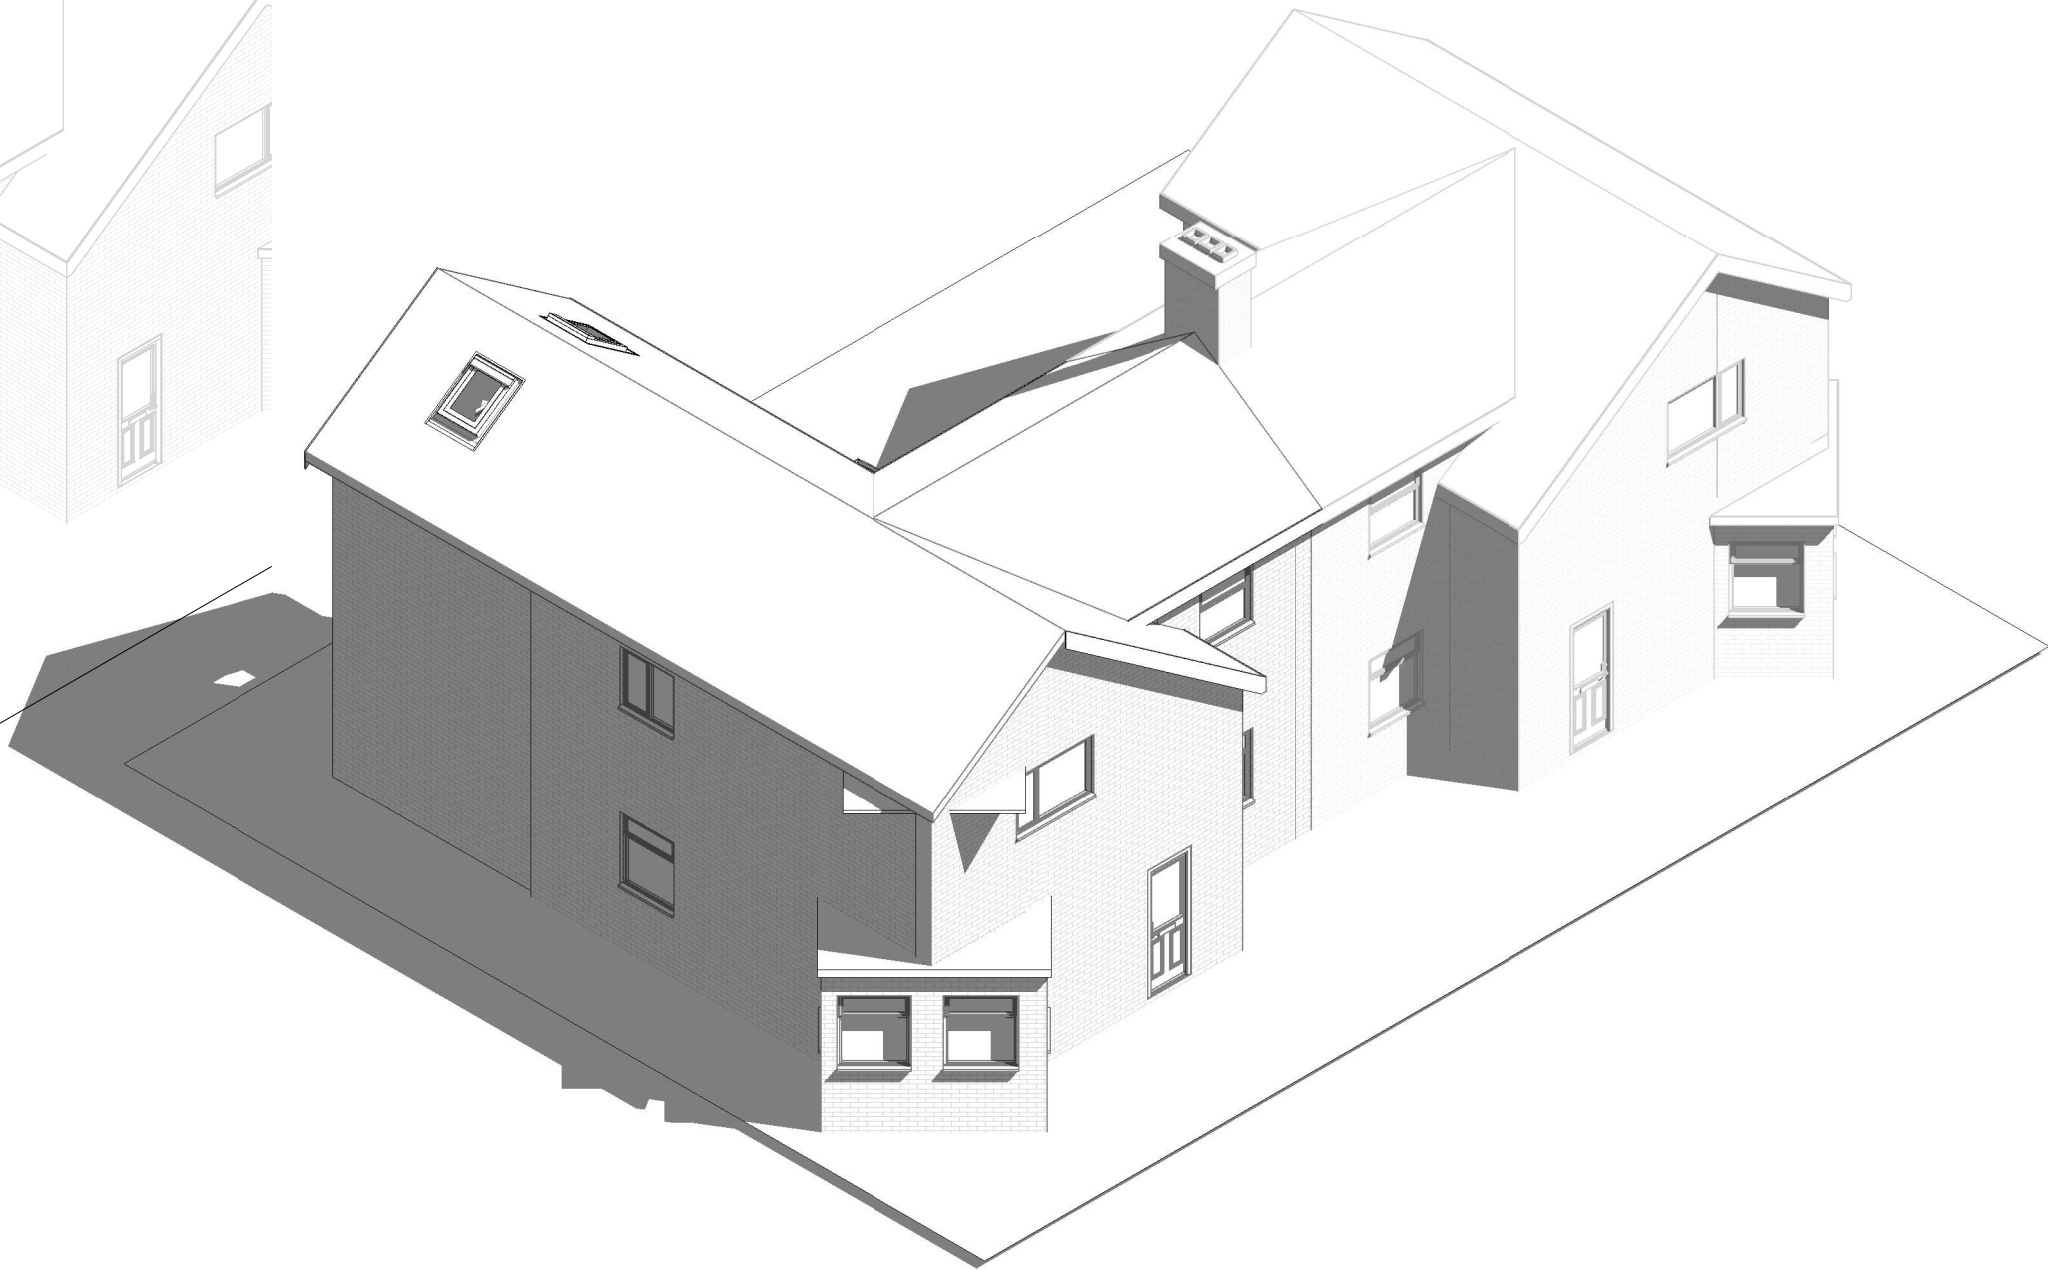

Proposed 3D 1

1:500		50
1:200		20
1:100		10
1:50		5



parkers

executive

design

All measurement to be checked on site prior to any commenent
(C) Copyright of Parkers Design (Southern) Limited. Any reproduction of these drawings will require written authority from the copyright owner.

Parkers Design Limited - The Studio @ 90, PO9 2PR

www.pexd.co.uk - info@parkersdesign.com - 07776 008822

PROJECT		CLIENT		
233 Twyford Road SO50 4HT		Rayne		
SHEET		Date	Issue Date	Scale (@ A3)
3D 1		Drawn by	SW	DRAWING NUMBER
		Checked by	SR	P 6
				REV