



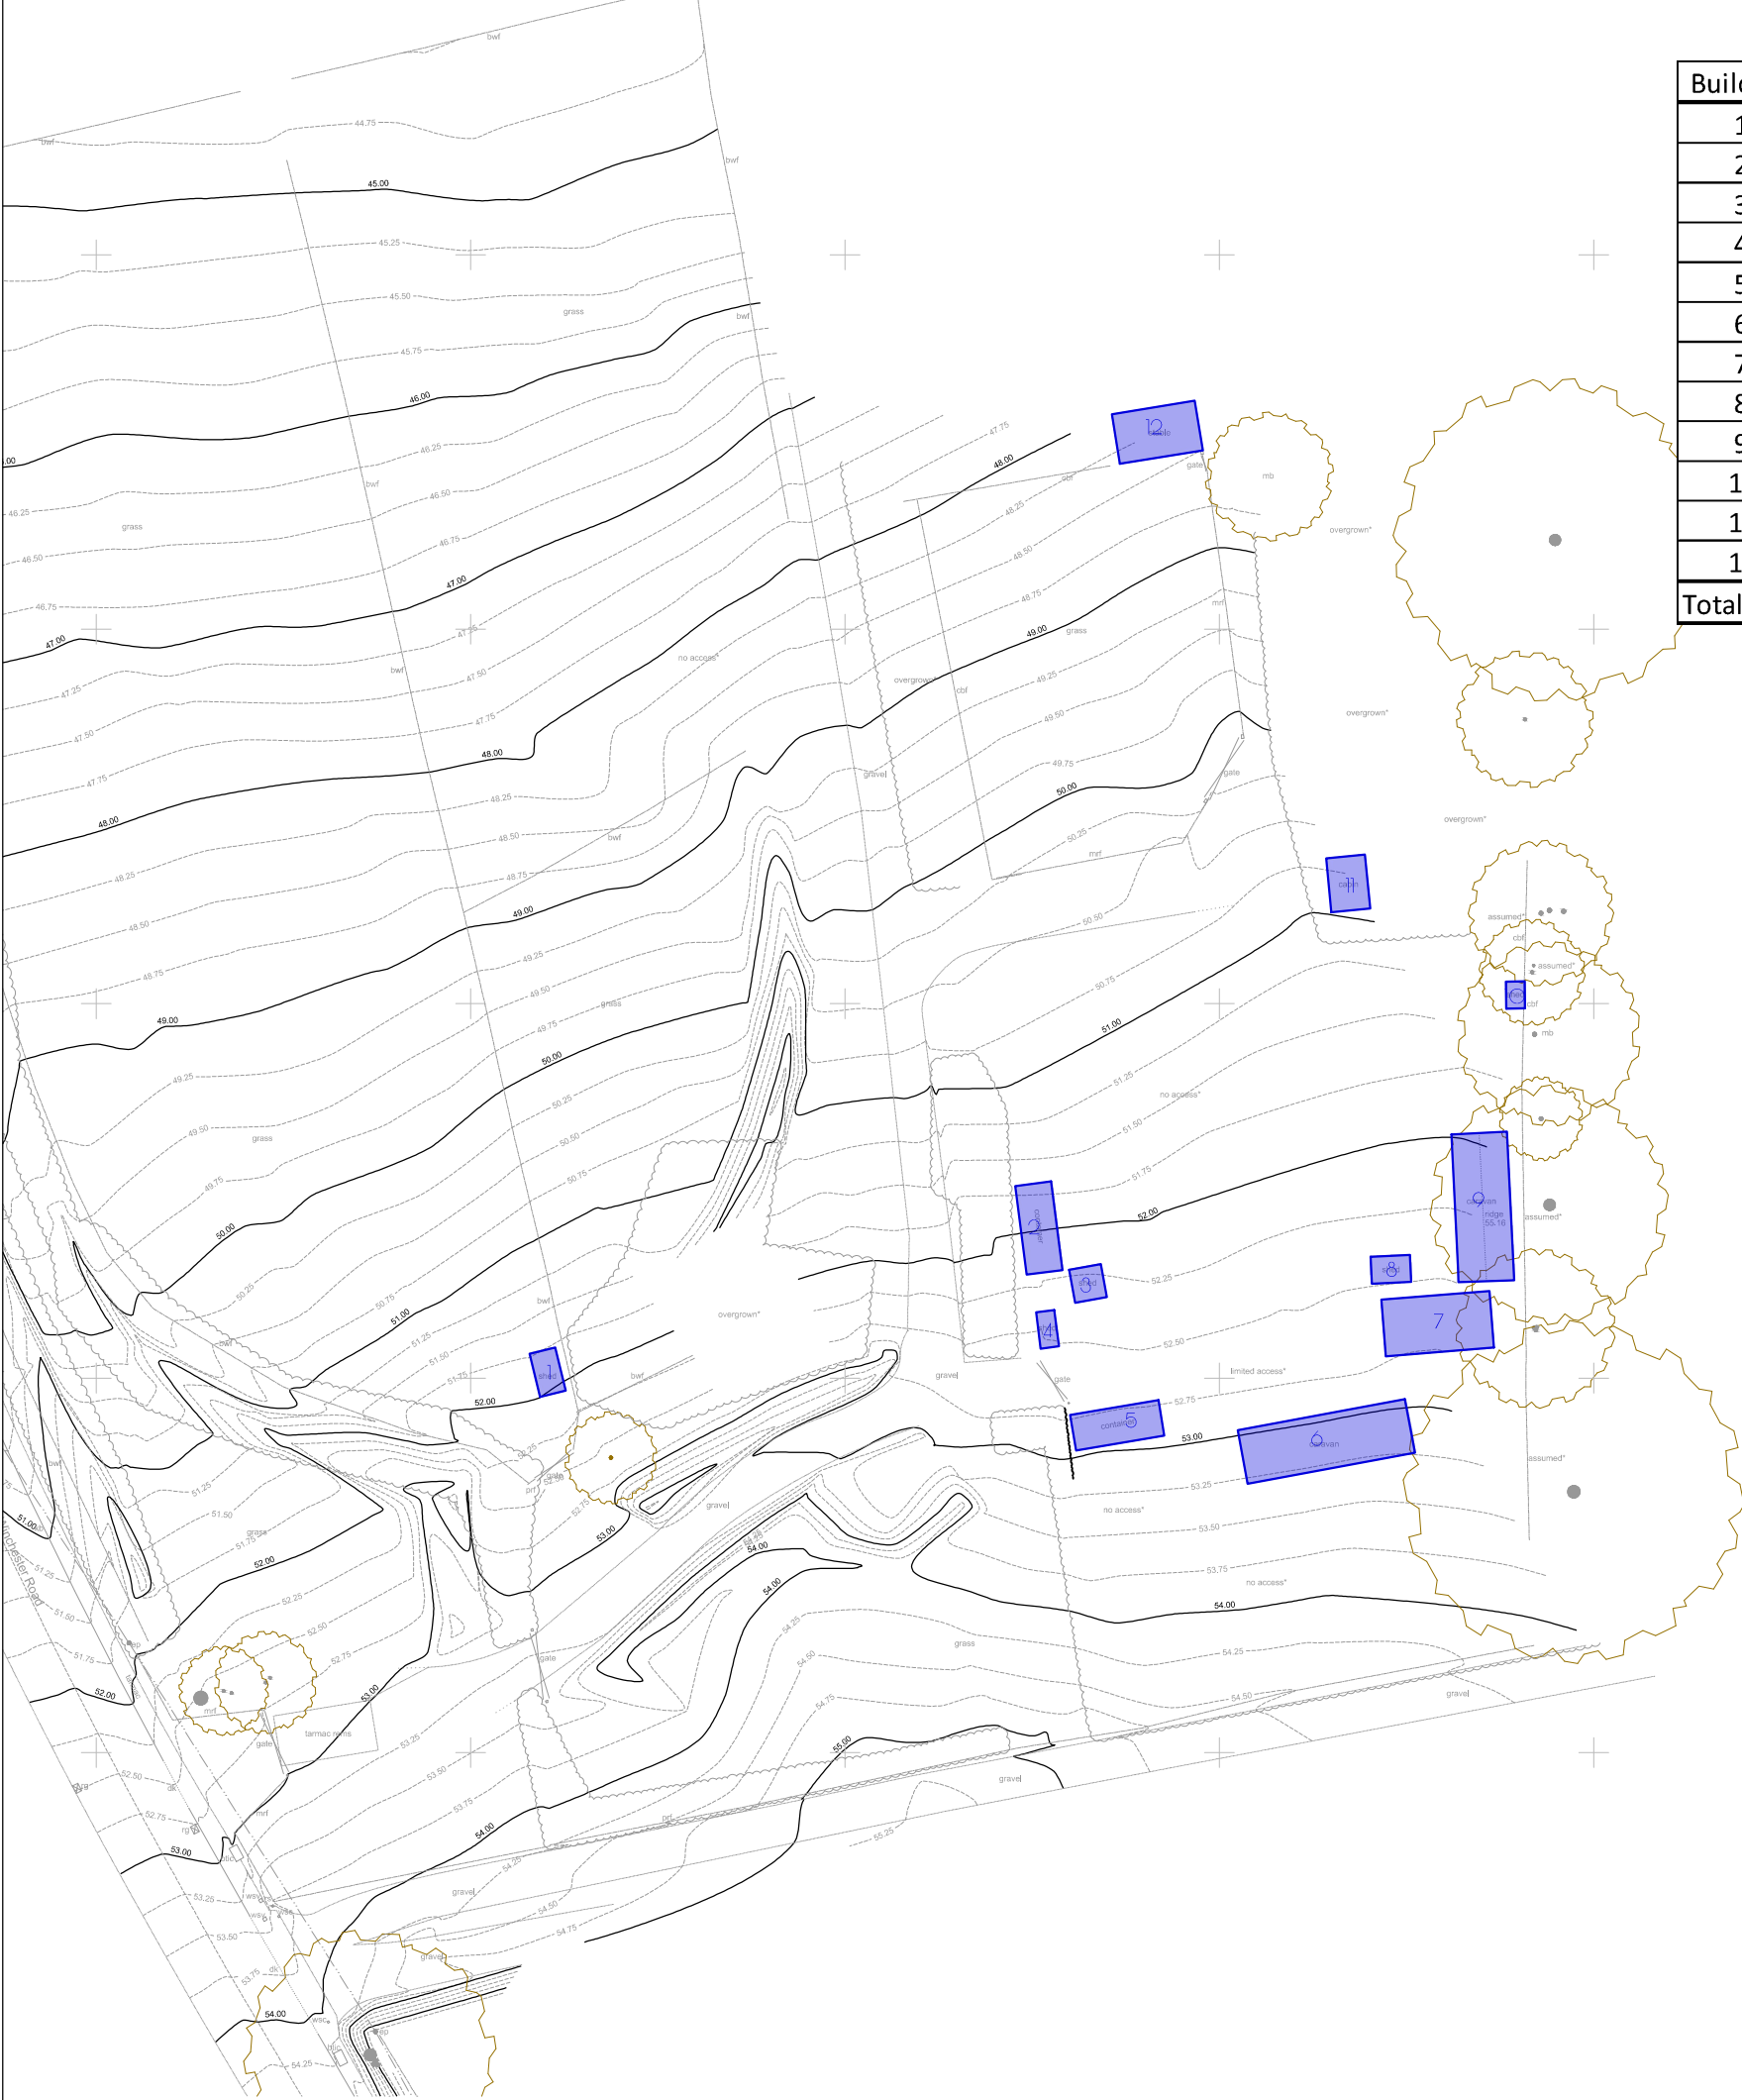

Building	Area (sqm)	Area (sqft)
1	5.26	56.62
2	14.37	154.68
3	4.82	51.88
4	2.99	32.18
5	14.41	155.11
6	41.38	445.41
7	27.48	295.79
8	4.75	51.13
9	36.77	395.79
10	2.26	24.33
11	9.43	101.50
12	18.75	201.82
Total	182.67	1,966.24

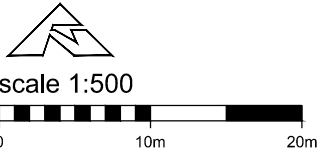

JON DALE ARCHITECT LTD.

Jon Dale RIBA 12 Crestwood View, Eastleigh, Hampshire, SO50 4NF Tel: 07787 575126 E-mail: jondalearchitect@gmail.com

Project

Old Oak Farm
Fair Oak

Title

Existing Building Areas

Scale
1:500

Date
July 23

Drawn
RP

Checked
JD

Job No.
128

Drawing. No.
EBA.01

Revision
-